The Royal Oak_SN10 4PE

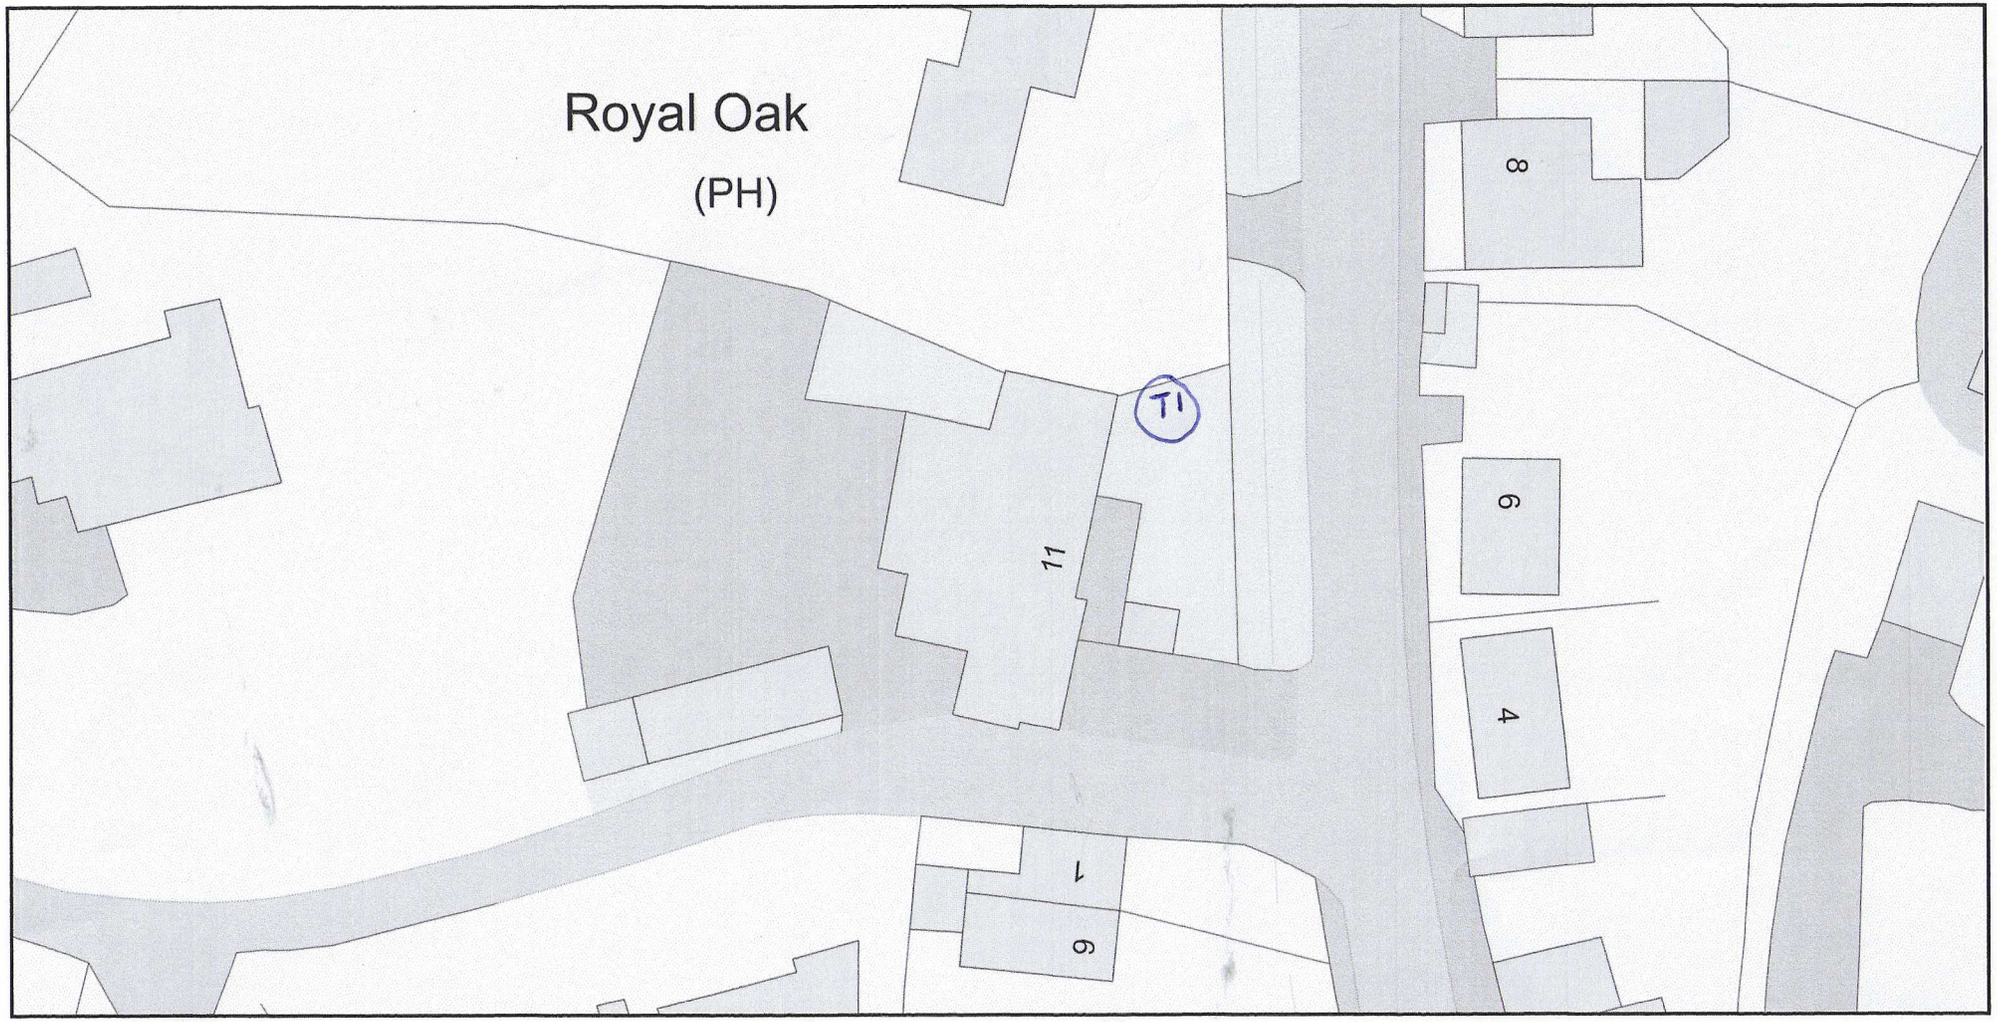

ReQuestaPlan

Plan Produced for: Green Farm Tree Care

Date Produced: 31 Jul 2023

Plan Reference Number: TQRQM23212095342043

Scale: 1:500 @ A4

© Crown copyright and database rights 2023 OS 100042766