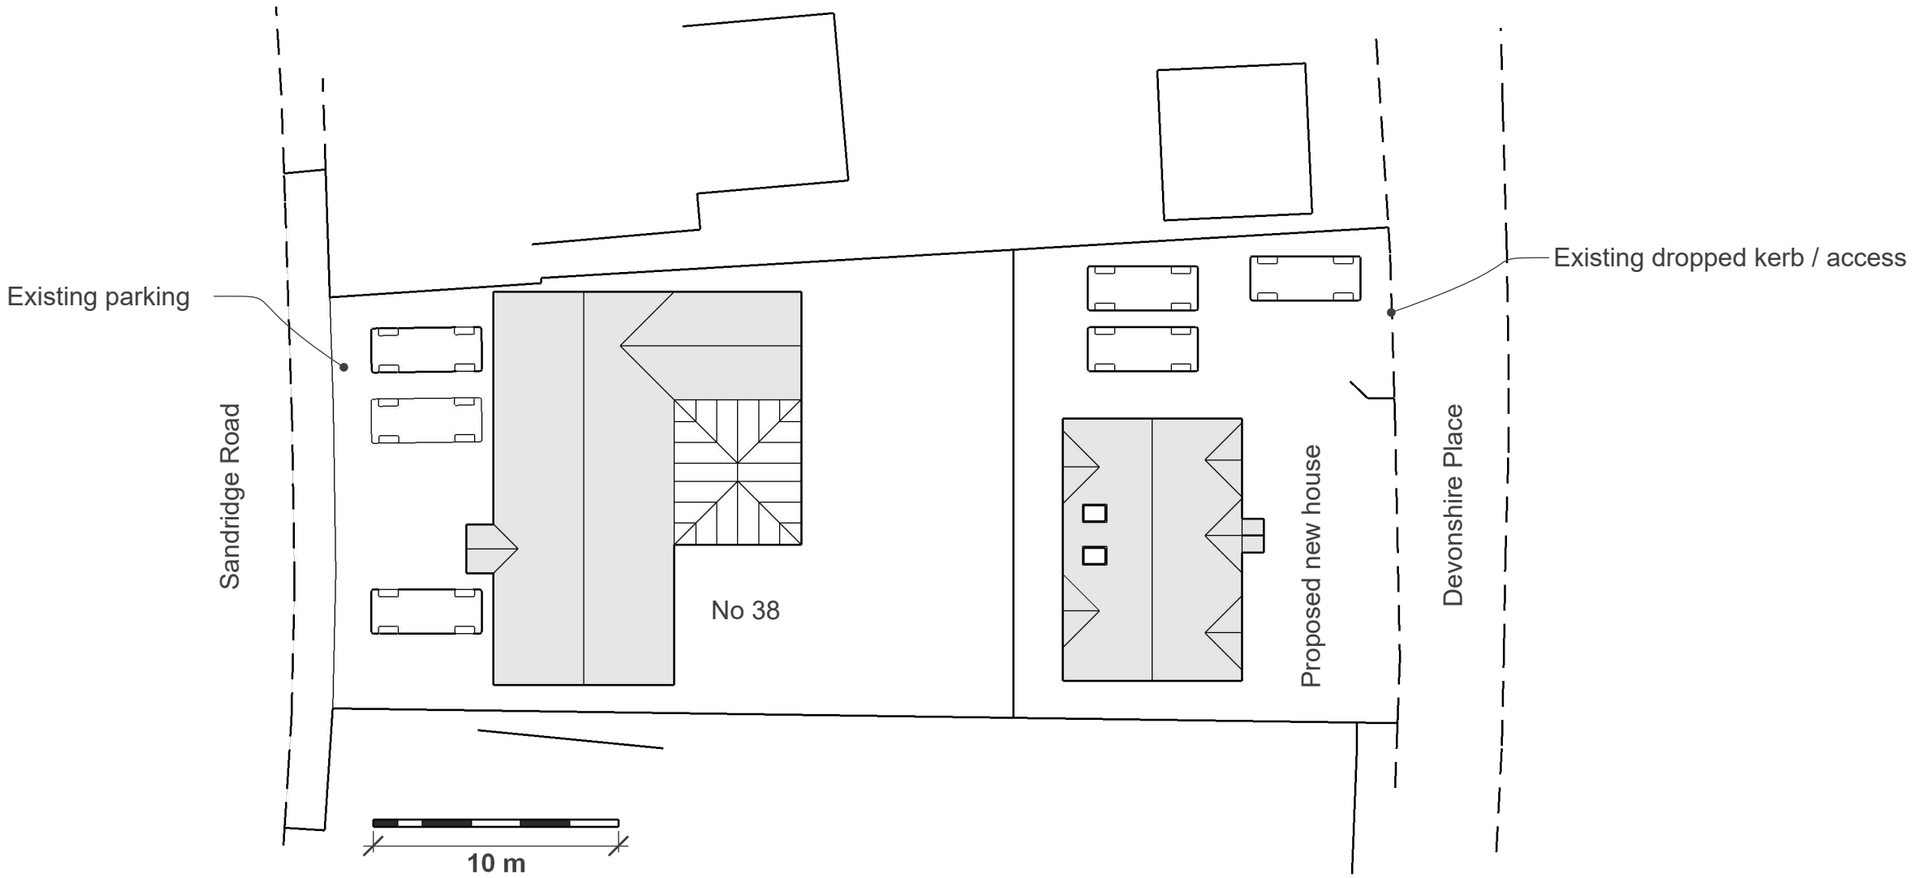

Design and Planning Works Ltd
www.theplanningworks.co.uk

Proposed new house - Site / Block Plan - Proposed Revised
Location and roof plan of proposed new house
Car parking and existing dropped kerb access to Devonshire Place

Scale: 1:250 A3