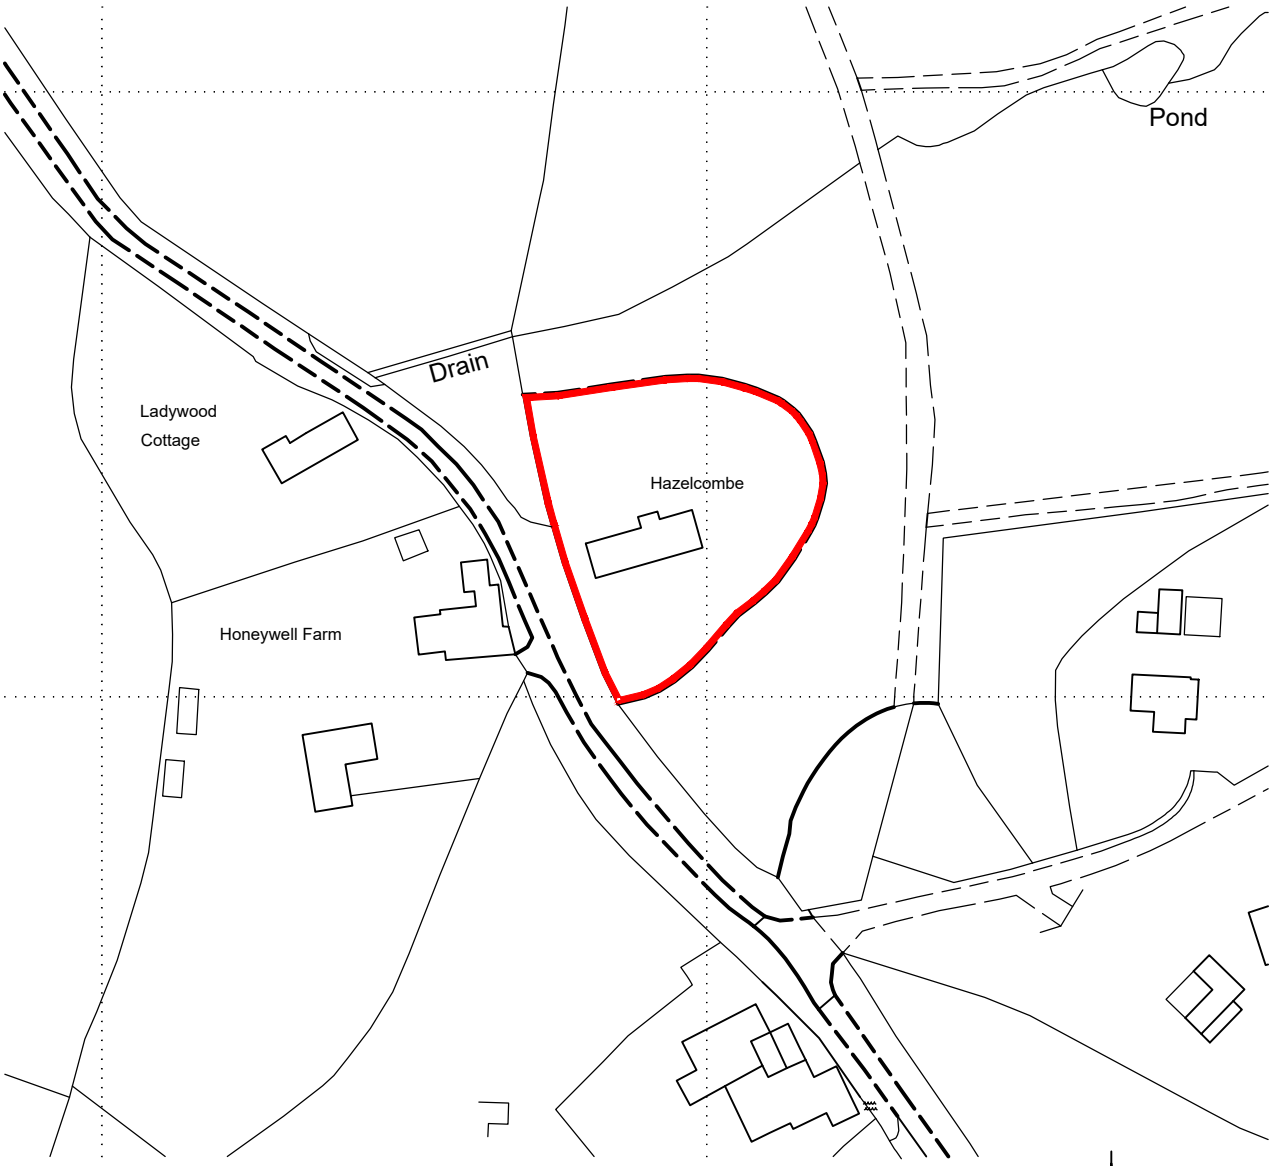


Ordnance Survey (c) Crown Copyright 2023. All rights reserved. Licence number 100022432

N

METRES

0 25 50 75 100

BRIMBLE LEA

Chartered Planning Consultants & Architects

Unit 3, Kingsmead Business Park,
Gillingham, Dorset, SP8 5FB

T (01747) 823232 www.brimblelea.com

PROJECT
Hazelcombe, Silver Street Lane,
Brokerswood, Westbury, Wiltshire, BA13 4EY

SCALE 1:1250 @ A4

DRAWING ORIGINATOR DWR

DRAWING No. 22148 - 1

REVISION

DATE 17.07.23