0 1 2 3

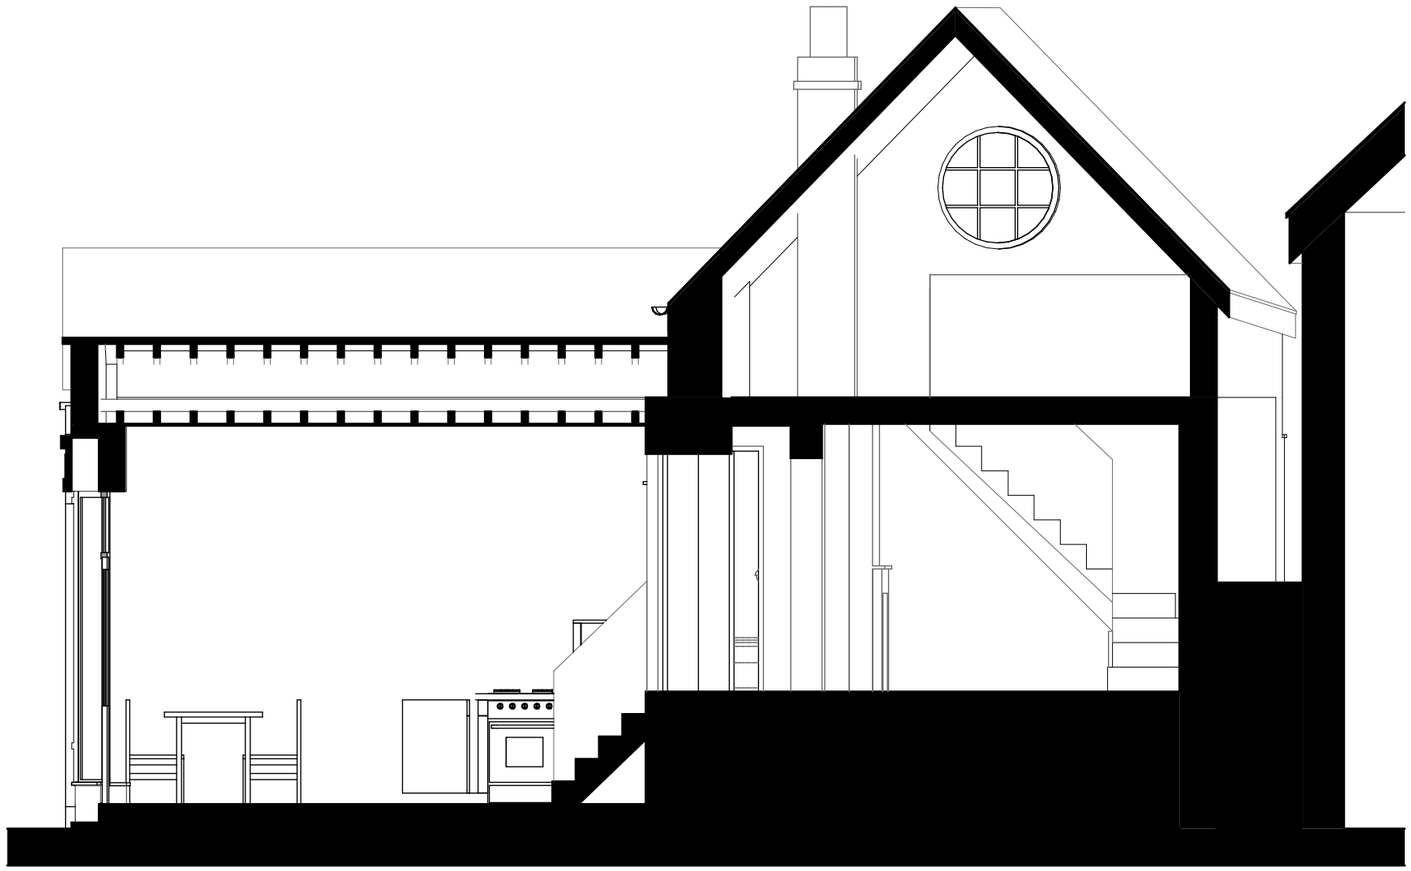

S-1 Section 1 1:50

Note:
All information shown on this drawing is to be used for planning purposes only and not to be used in conjunction with any other submission including building regulations and construction purposes.

No responsibility is taken by Concept Drawing & Design Services for any measurements scaled of this drawing. Only written dimensions are to be referred to.

PROJECT

1503 - 38 Church Street
Mr Conboy & Mrs S Stapley

Calne,
Wiltshire, SN11 0HZ

Proposed Change of Use

DRAWING

Existing Sections
1:50@A3

Drg No:2324.03.04 Rev:
27/07/2023

CONCEPT DRAWING & DESIGN SERVICES

Telephone: 07557505990

Email: concept@drawinganddesign.co.uk

Website: www.drawinganddesign.co.uk

You can also find us on Facebook and Twitter