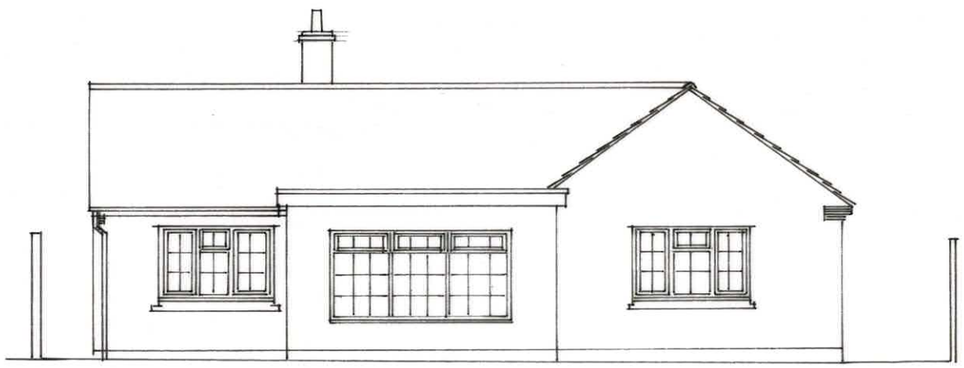

Front - West

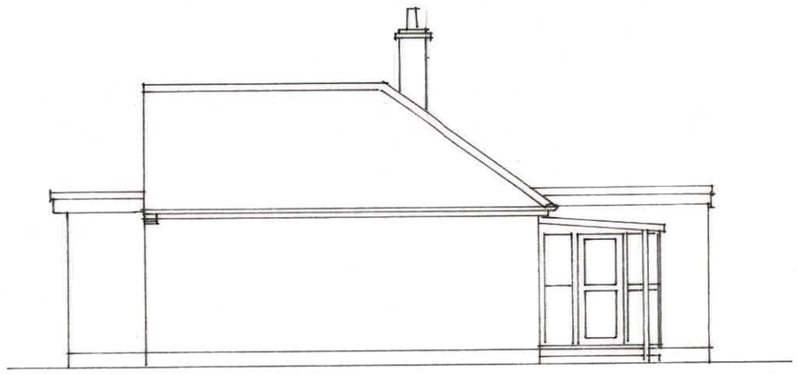

Side - South

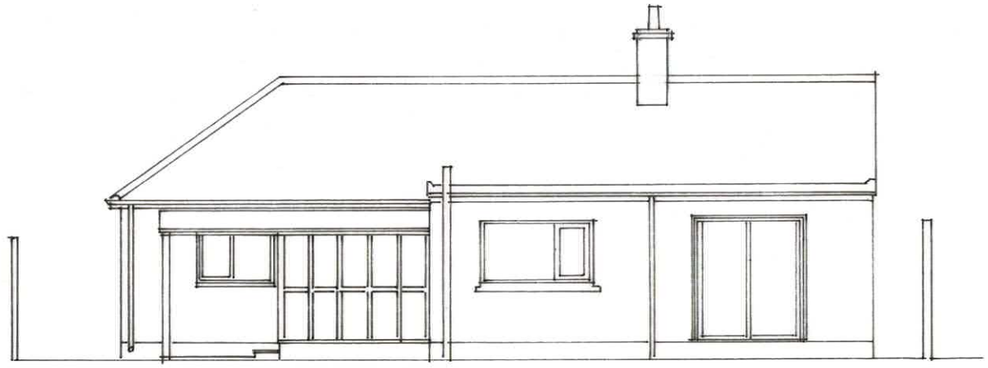

Rear - East

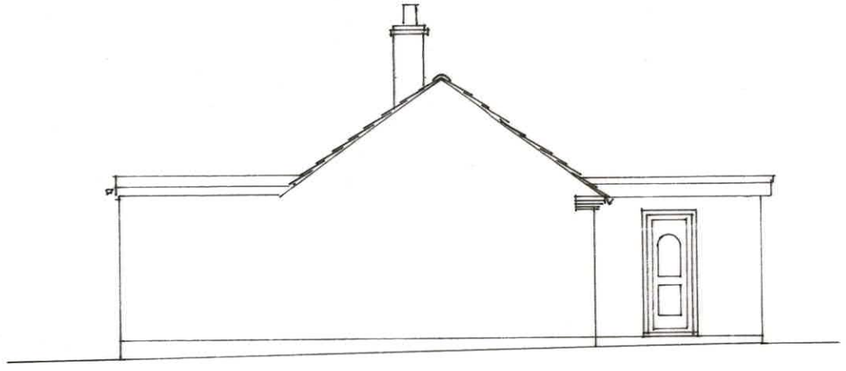

Side - North

1:1 1:100

3 Potley Lane
Corsham, Wilts
SN13 9RY
01225811057

CHRIS HYDE

Project
Sunny Mead, Dags Lane,
Kington Langley
SN15 5NZ

Drawing
Elevations Existing

Scale 1:100

Drawing No 2538/2

Date June 2023

Drawn Chris Hyde