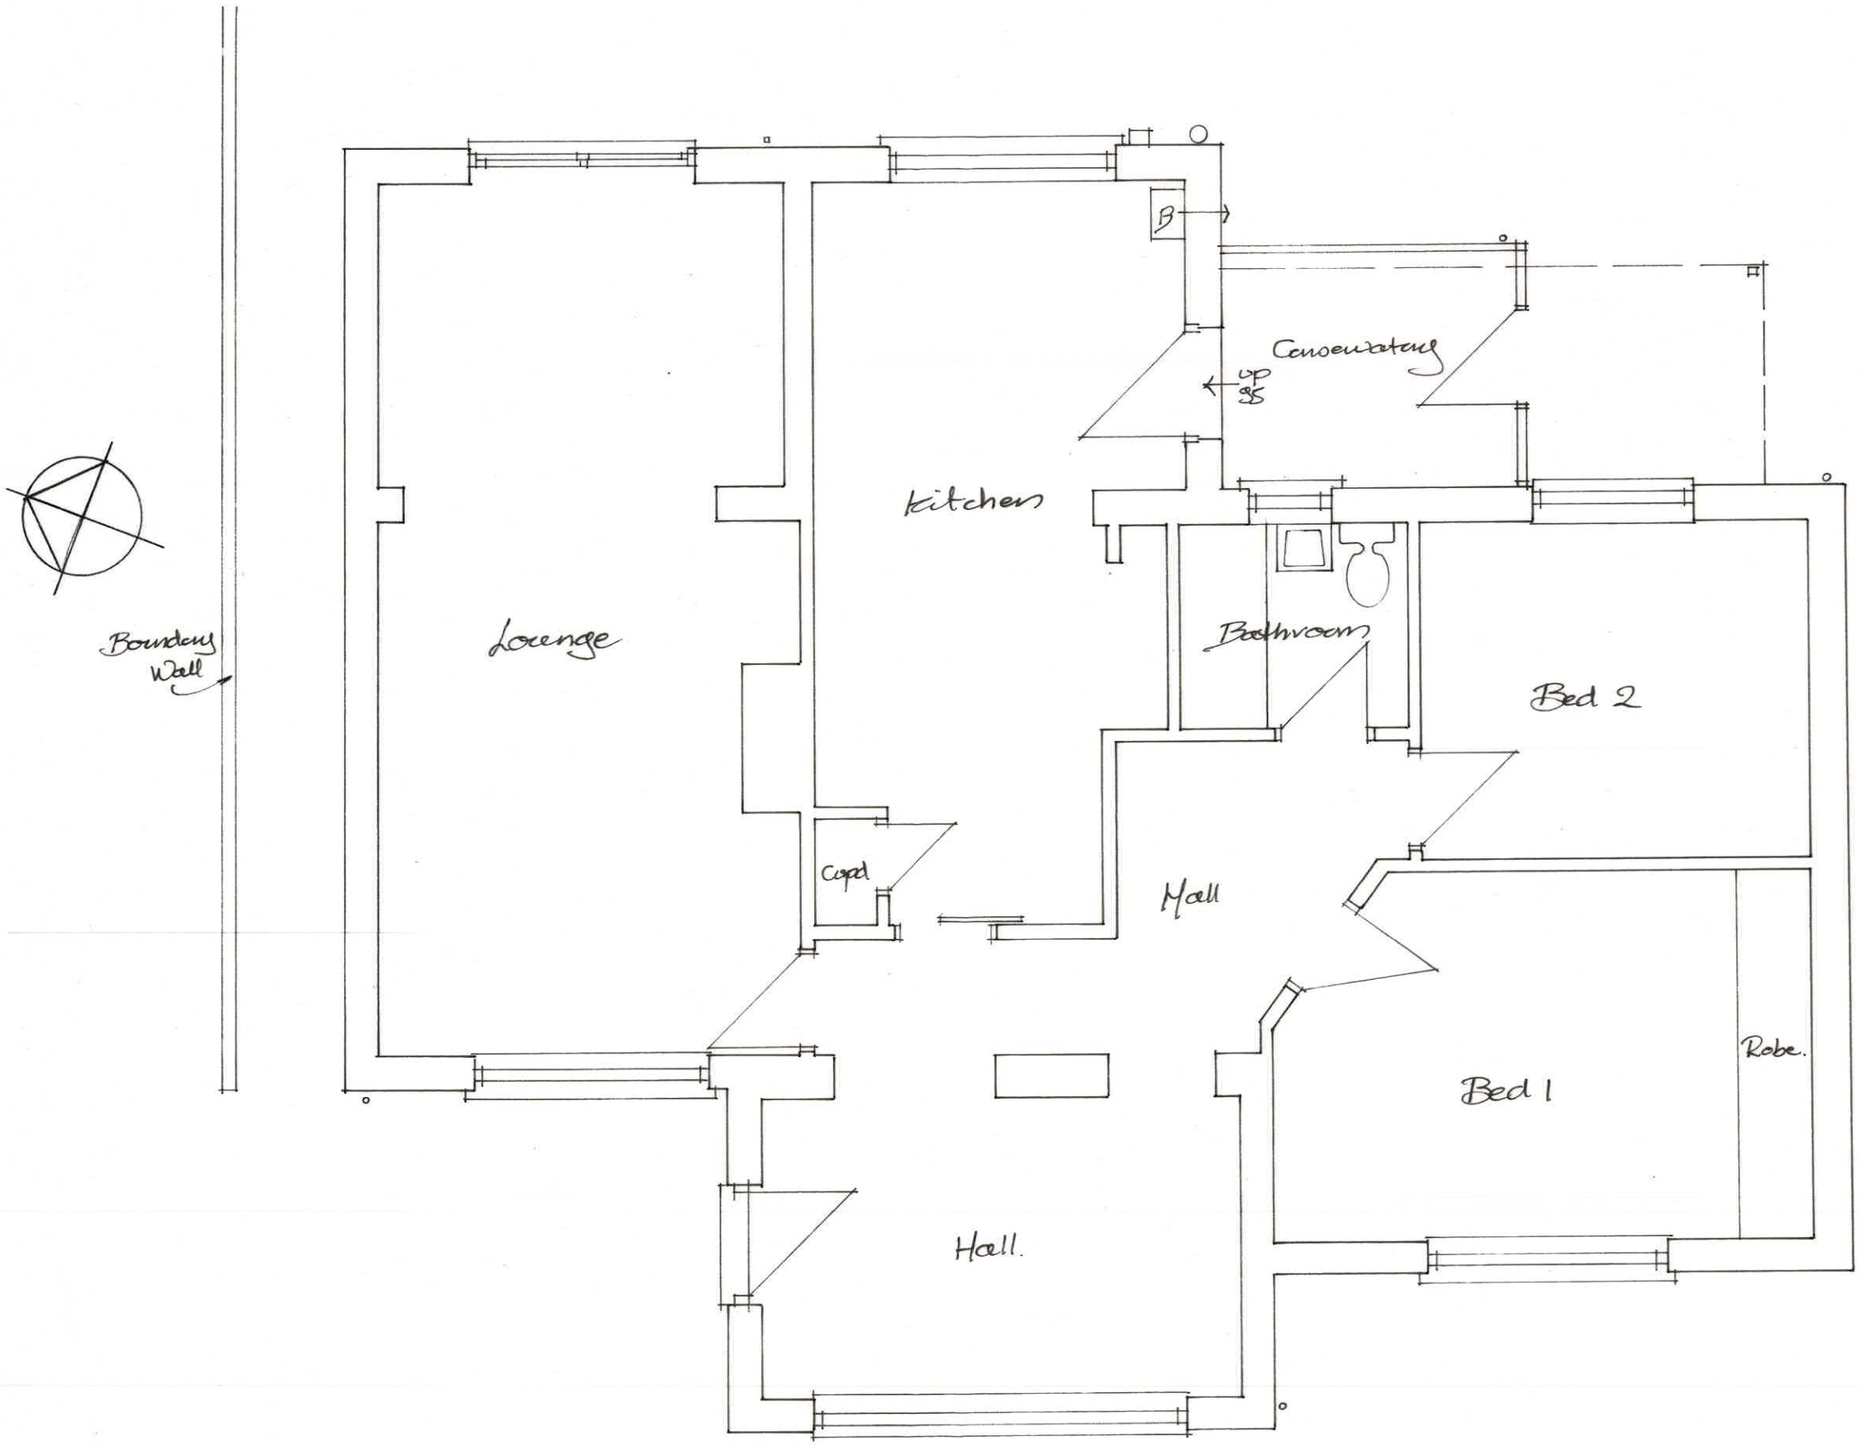

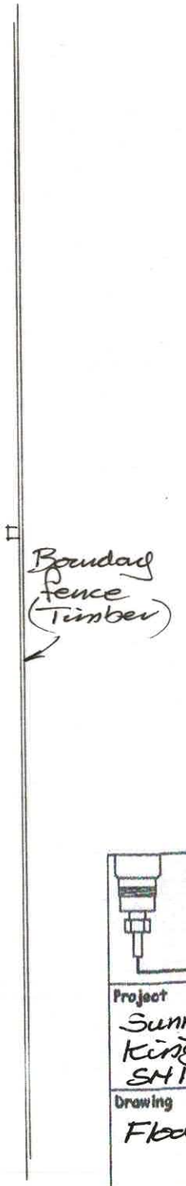

CHRIS HYDE
3 Potley Lane
Corsham, Wilts
SN13 9RY
01225811057

Project
Sunny Mead, Days Lane
Kington Langley
SN15 5HZ

Drawing
Floor Plan Existing

Scale 1:50

Drawing No 2538/1

Date June 2023

Drawn Chris Hyde

1:1
1:100
1:5
1:50