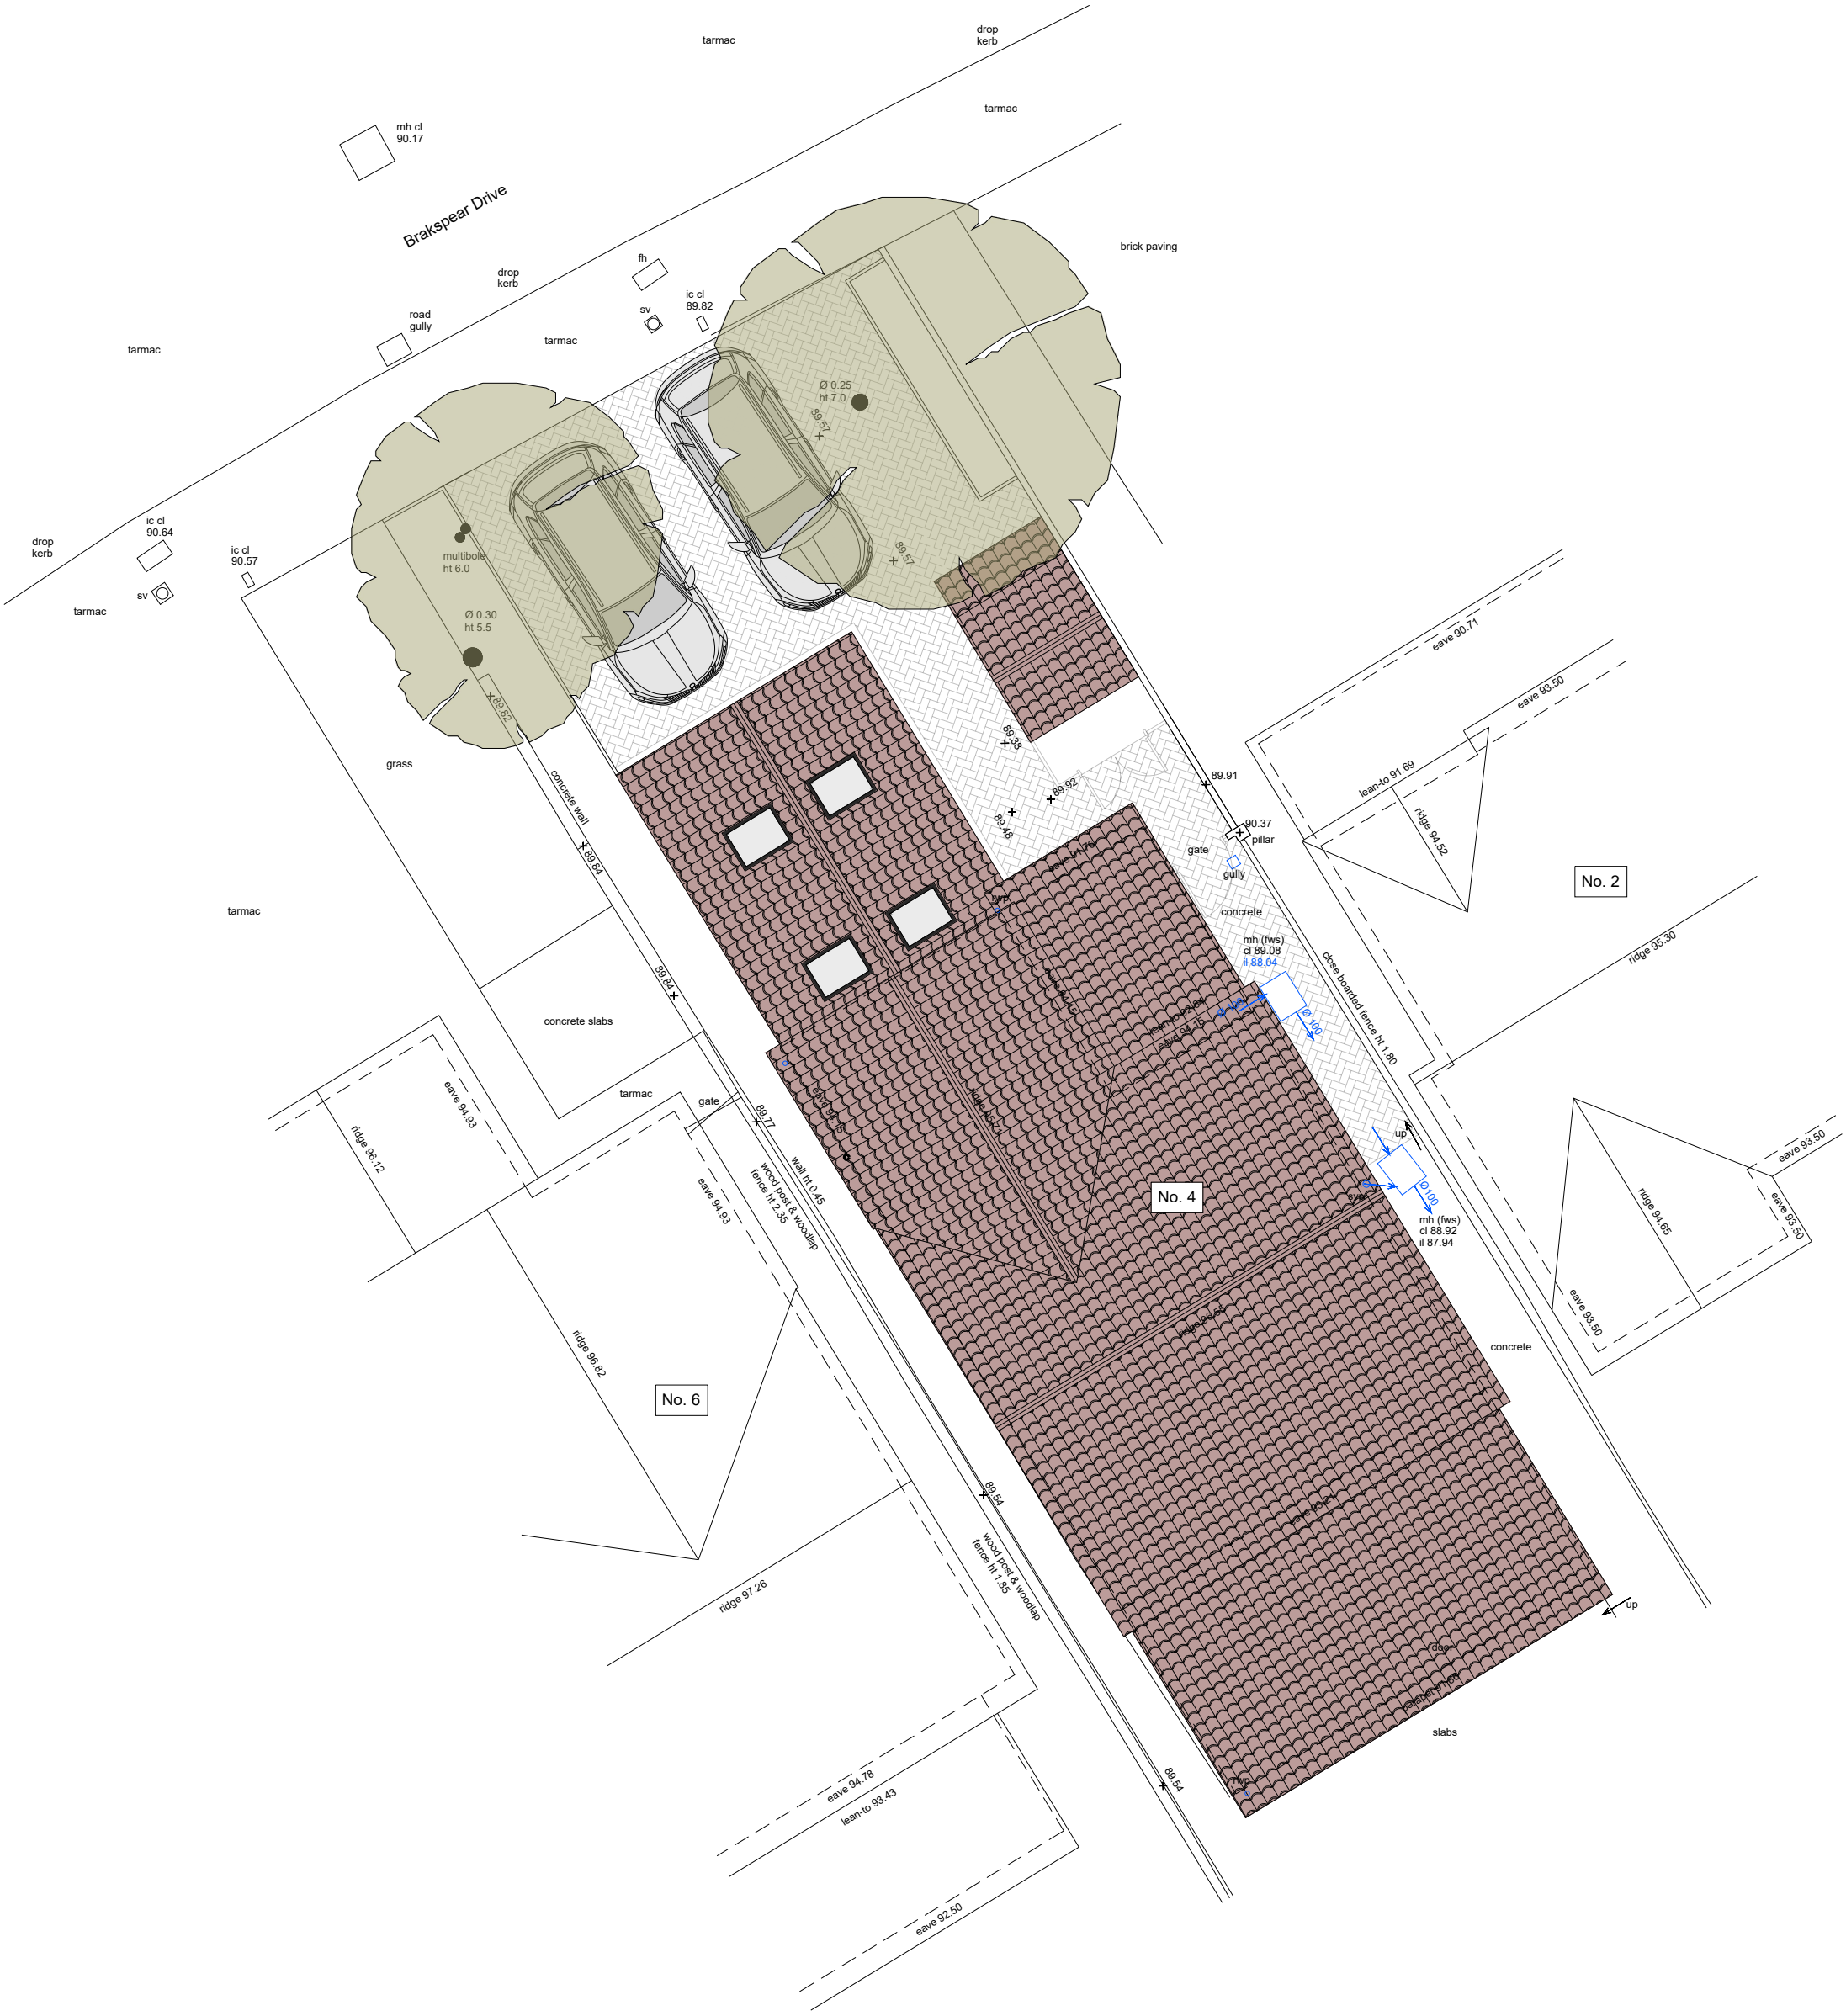

This drawing is copyright © of Lynea Architects Ltd. This drawing must not be reproduced under any circumstances without the prior written approval of Lynea Architects. Any discrepancies found within these drawings or other associated documentation must be reported immediately to Lynea Architects before proceeding. These drawings are not for construction purposes. Contact info@lynea.co.uk / www.lynea.co.uk for further information.

LYNEA ARCHITECTS

Proposed Site Plan

4 Brakspear Drive | Corsham

0 1000 2000 3000 4000 5000

P23-006 | 010
May, 2023

1:100 @ A3
DWC|JMW