Proposed Caravan Storage at New Leaze Farm

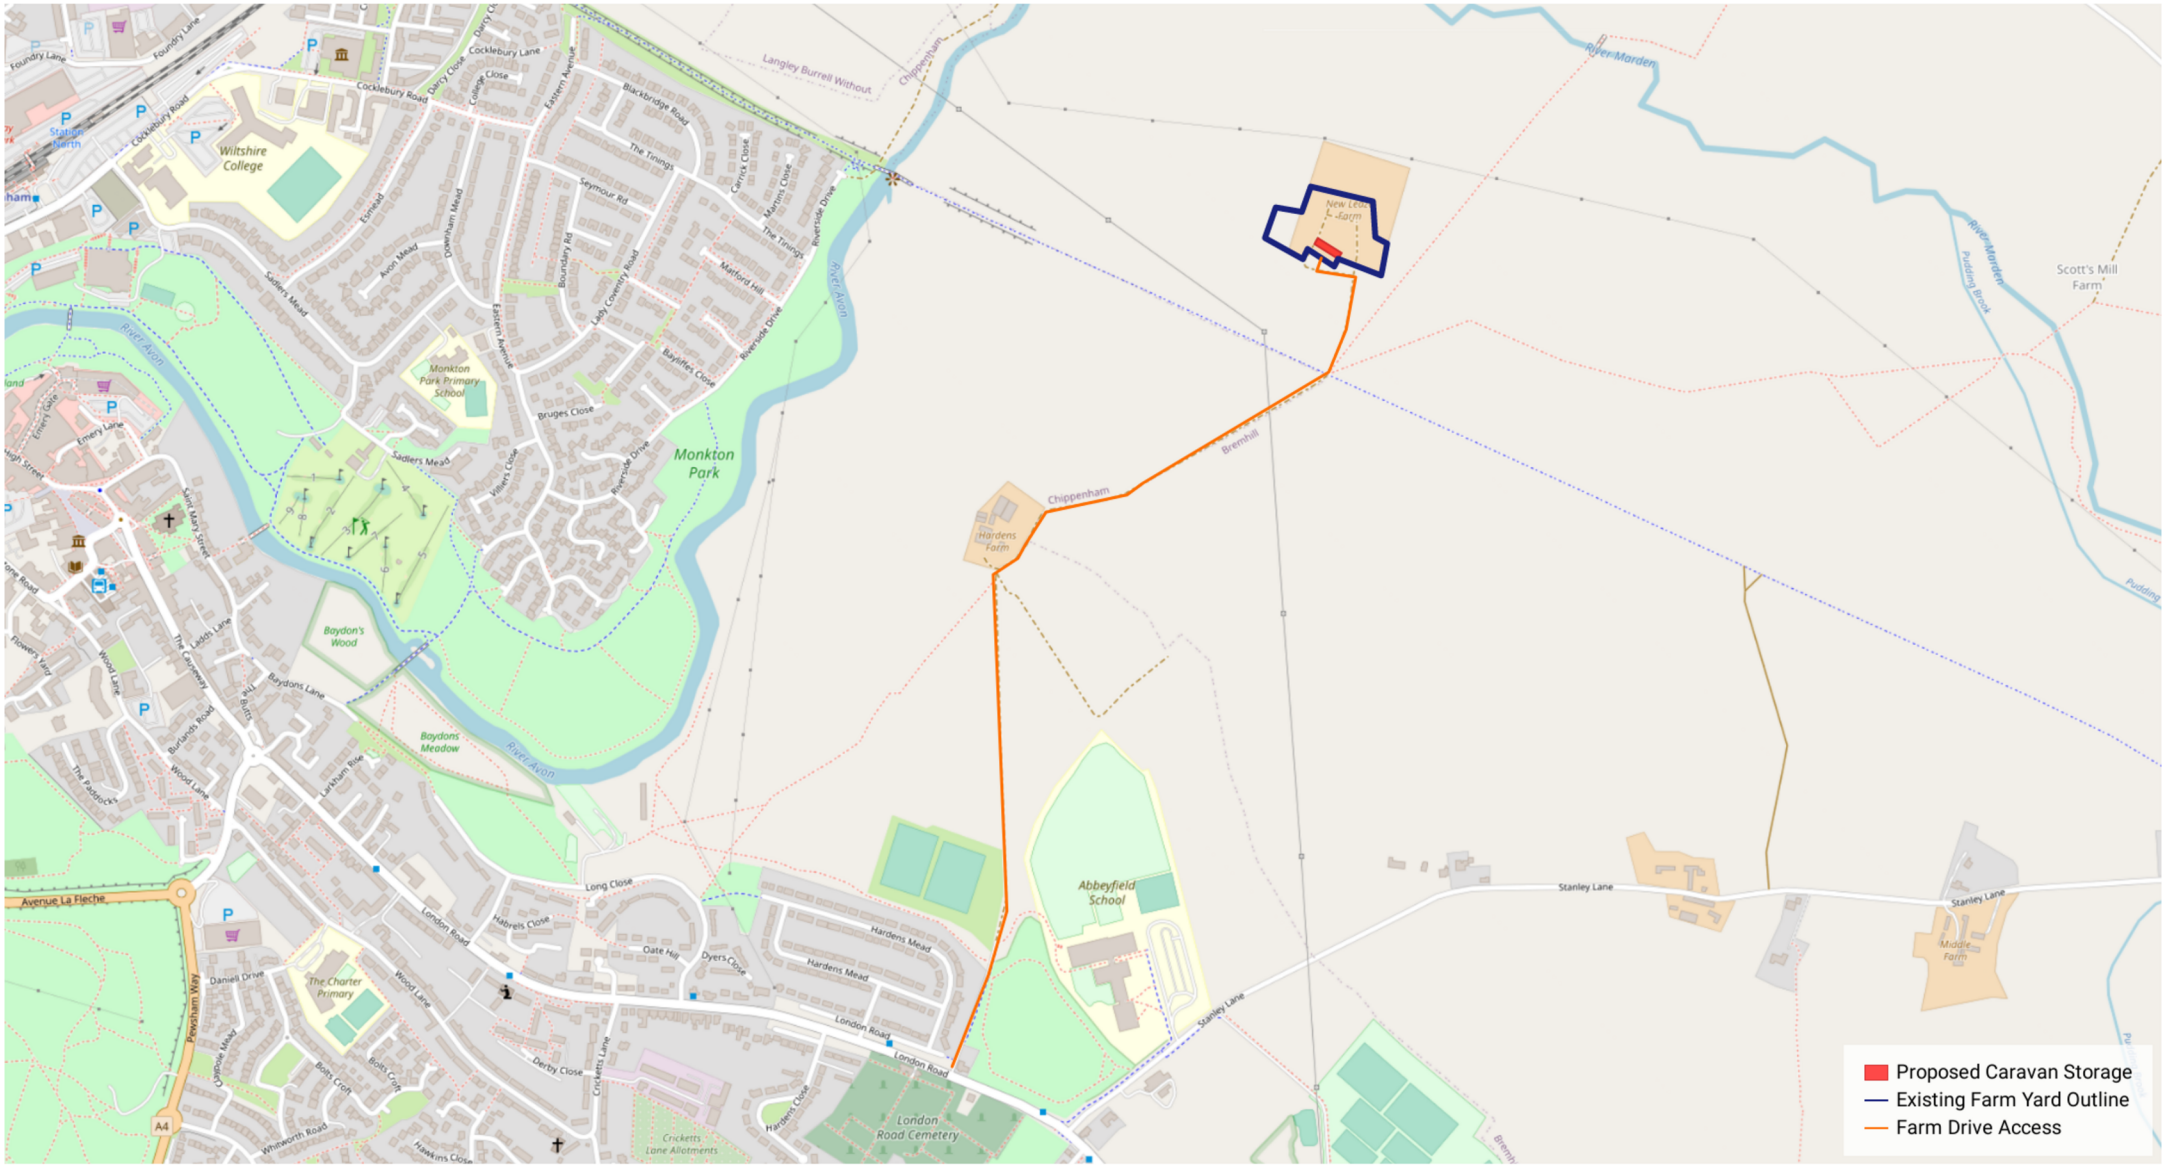

Produced on Jul 24, 2023.
© Crown copyright and database right 2023 (licence number 100059532)

200 m
Scale 1:11000 (at A4)

N