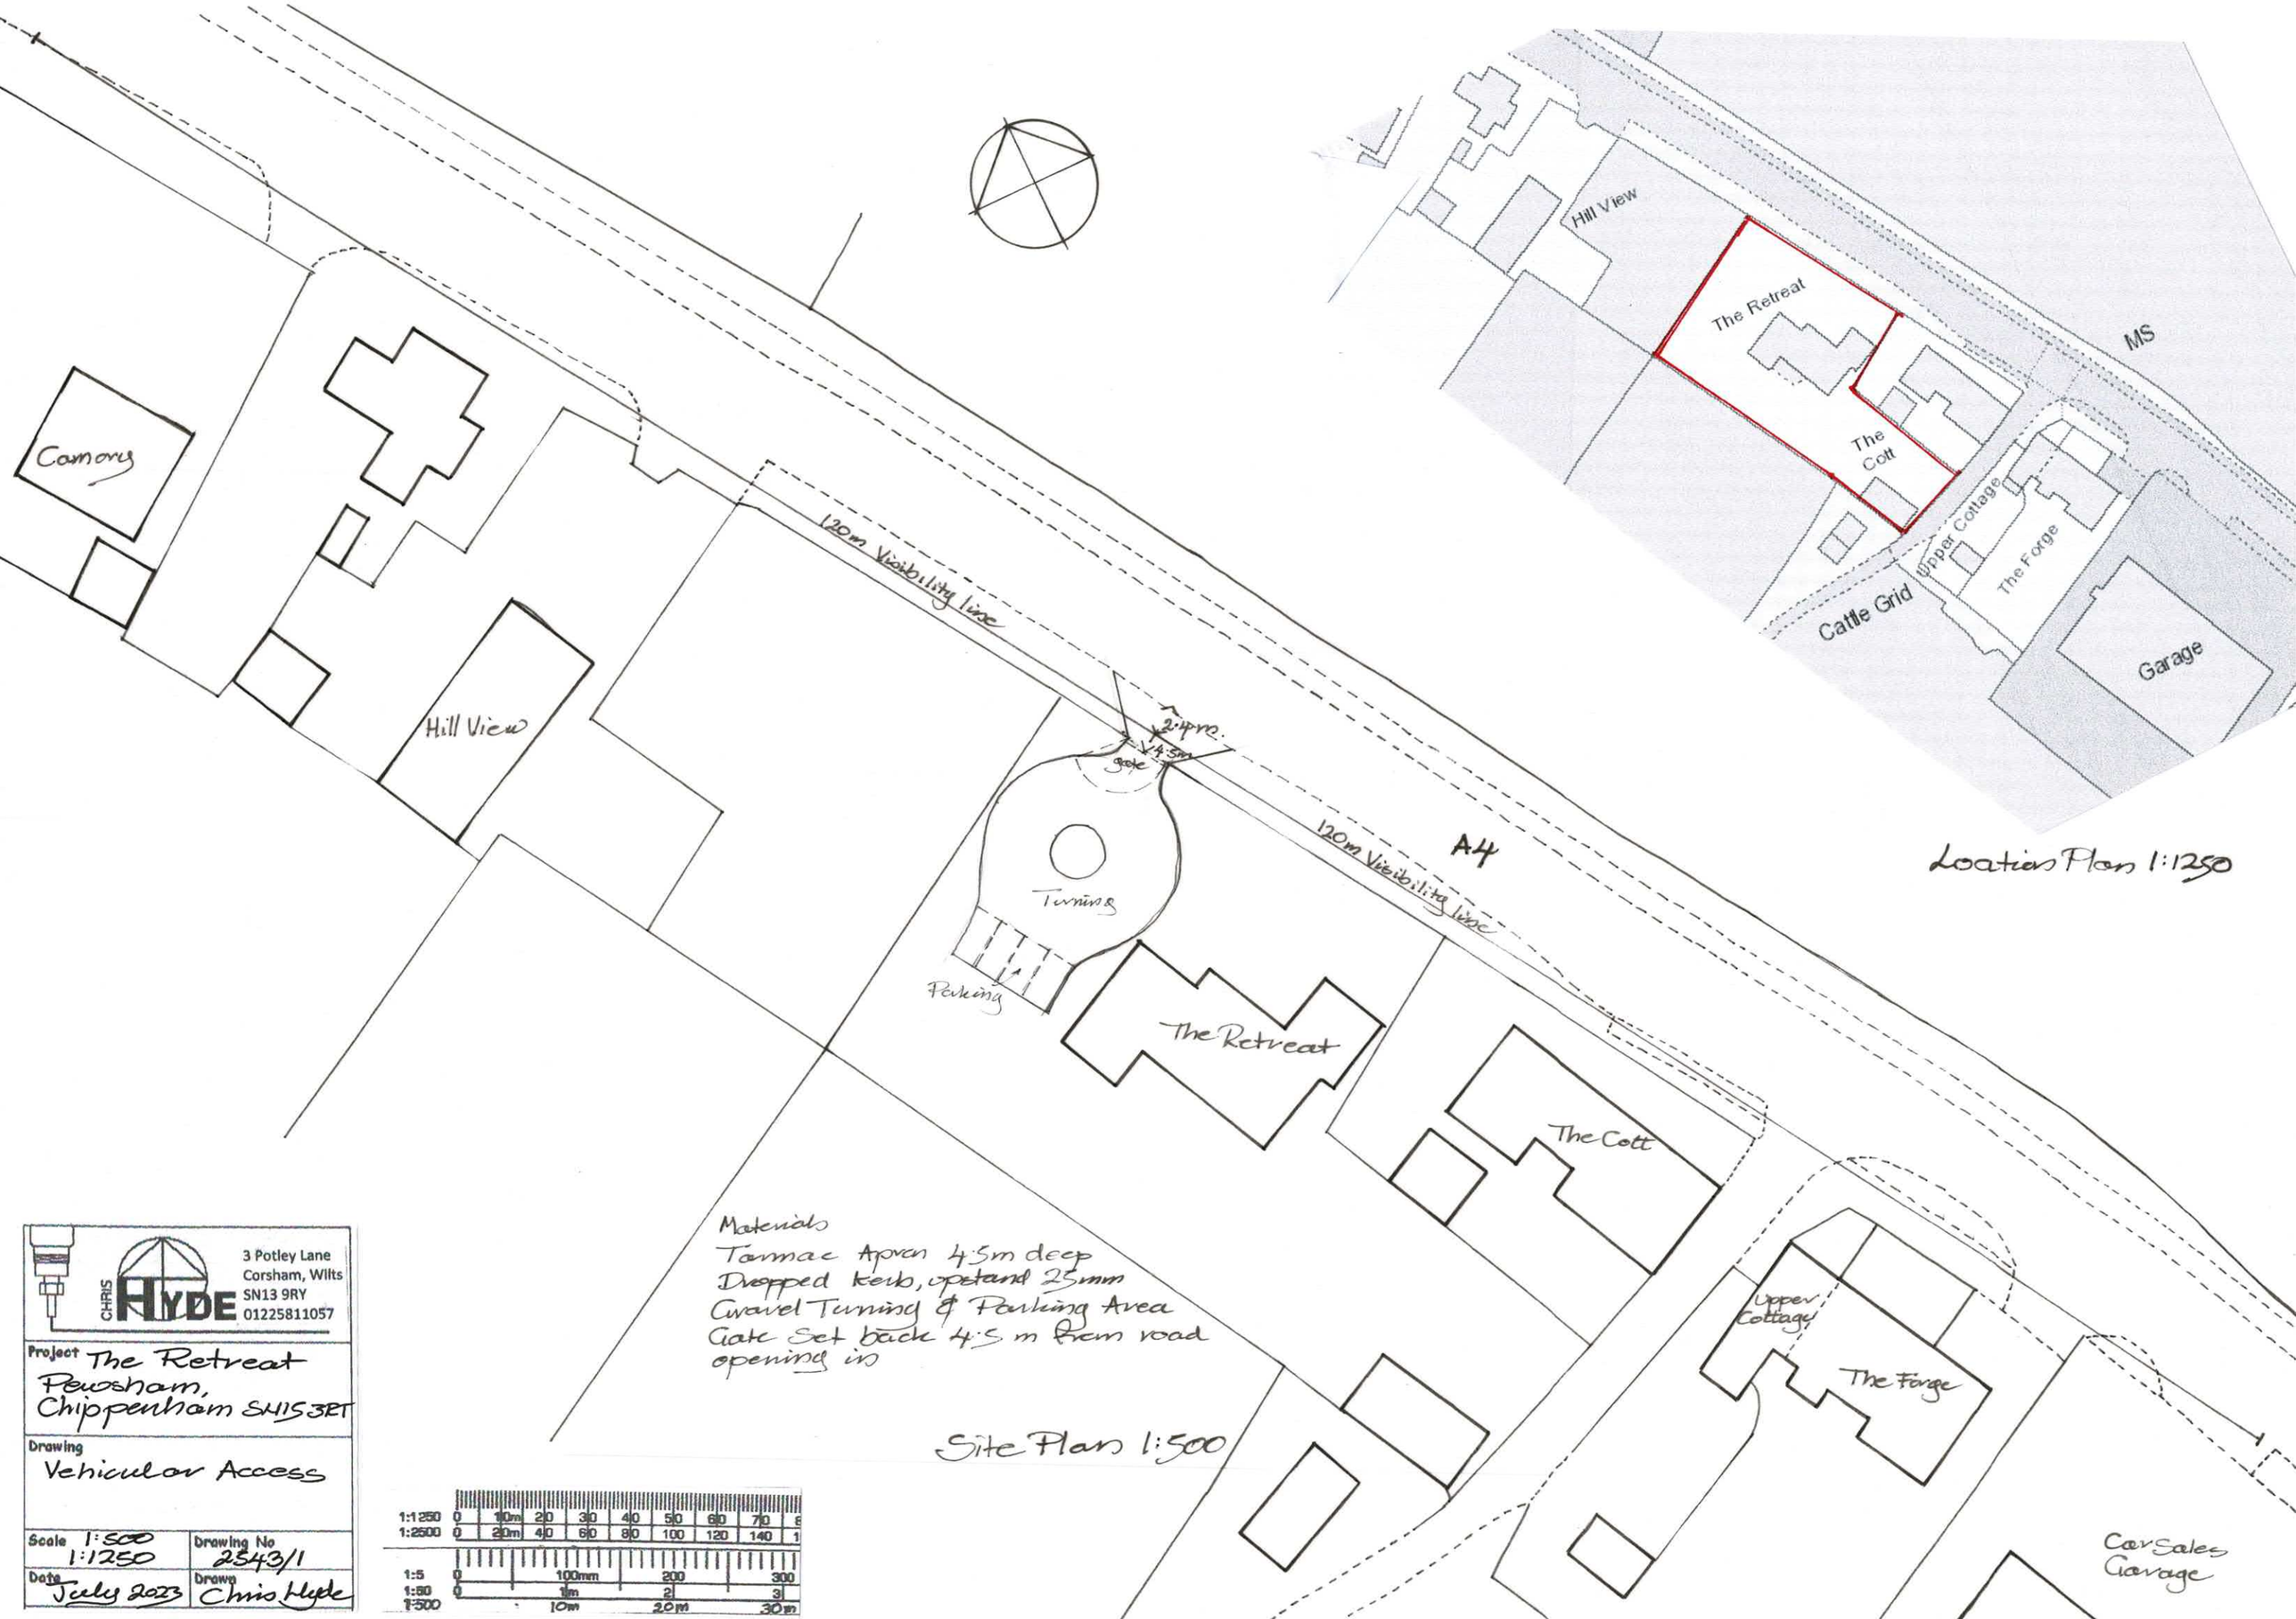

CHRIS HYDE
3 Potley Lane
Corsham, Wilts
SN13 9RY
01225811057

Project The Retreat
Pewsham,
Chippenham SN15 3RT

Drawing
Vehicular Access

Scale 1:500 1:1250	Drawing No 2543/1
Date July 2023	Drawn Chris Hyde