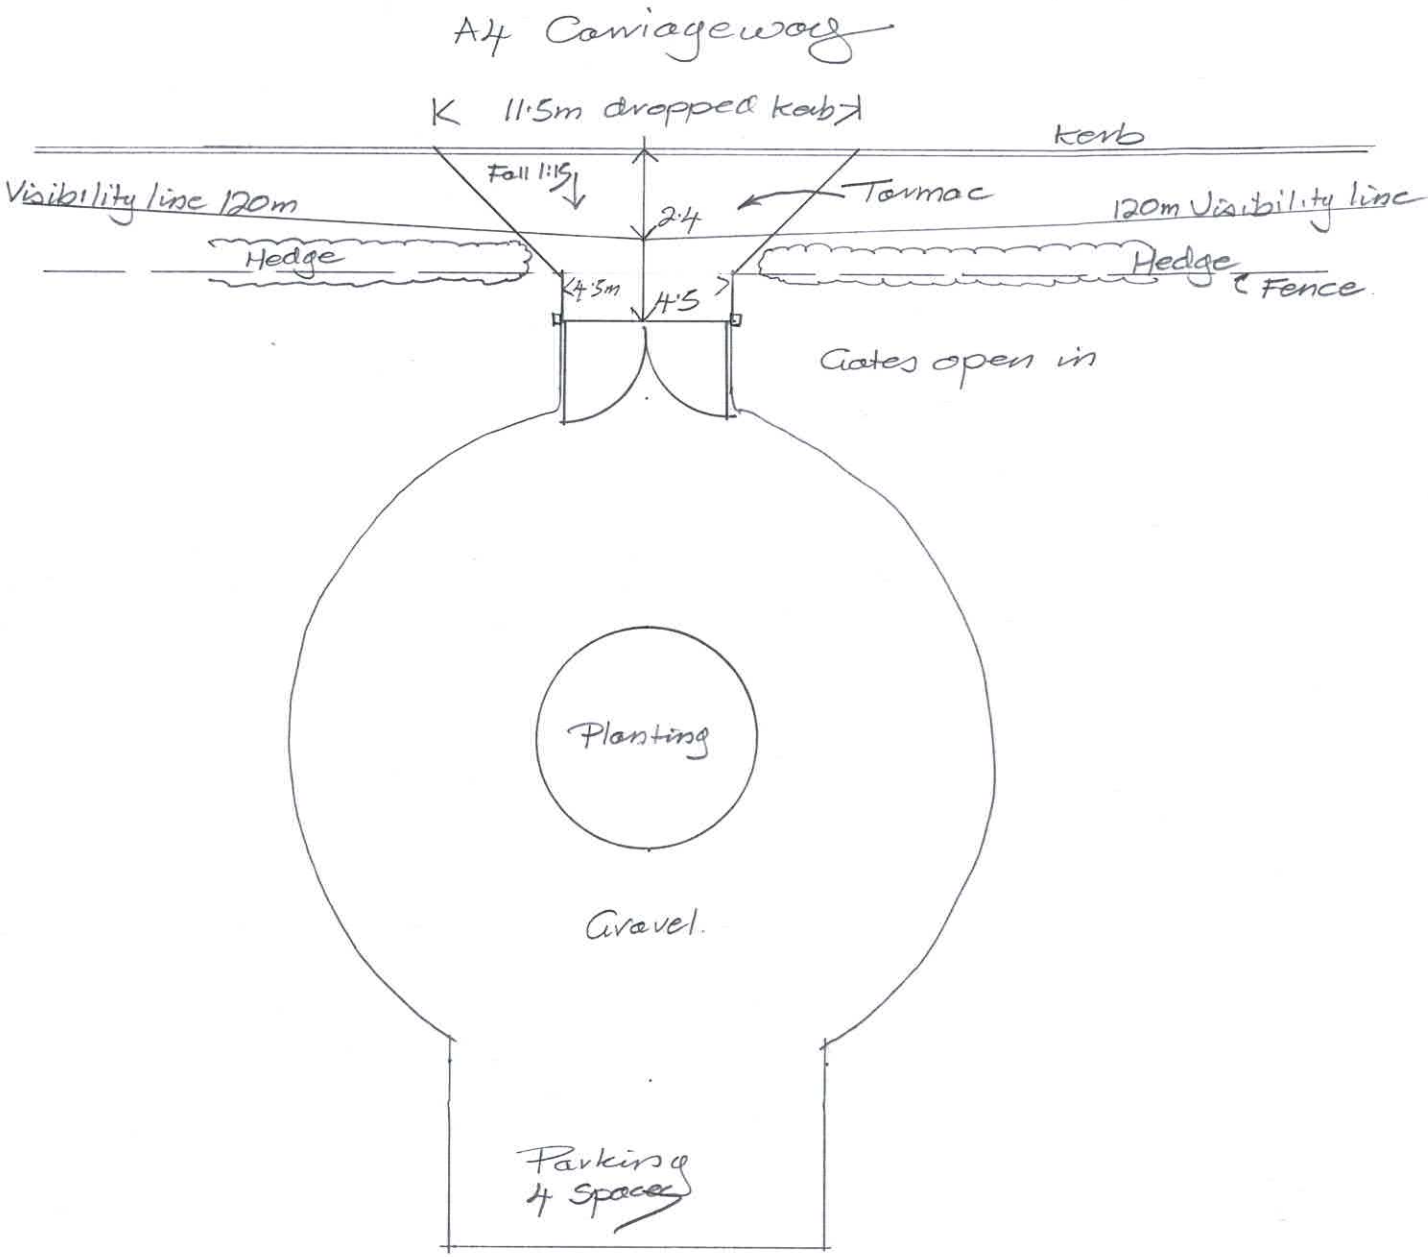

0 5 10 15 20m

CHRIS HYDE
3 Potley Lane
Corsham, Wilts
SN13 9RY
01225811057

Project The Retreat
Pewsham, Chippenham
SN15 3RT

Drawing
Access & Parking
Layout

Scale	Drawing No
1:20	2543/2
Date	Drawn
July 2023	Chris Hyde