


View of existing outbuildings

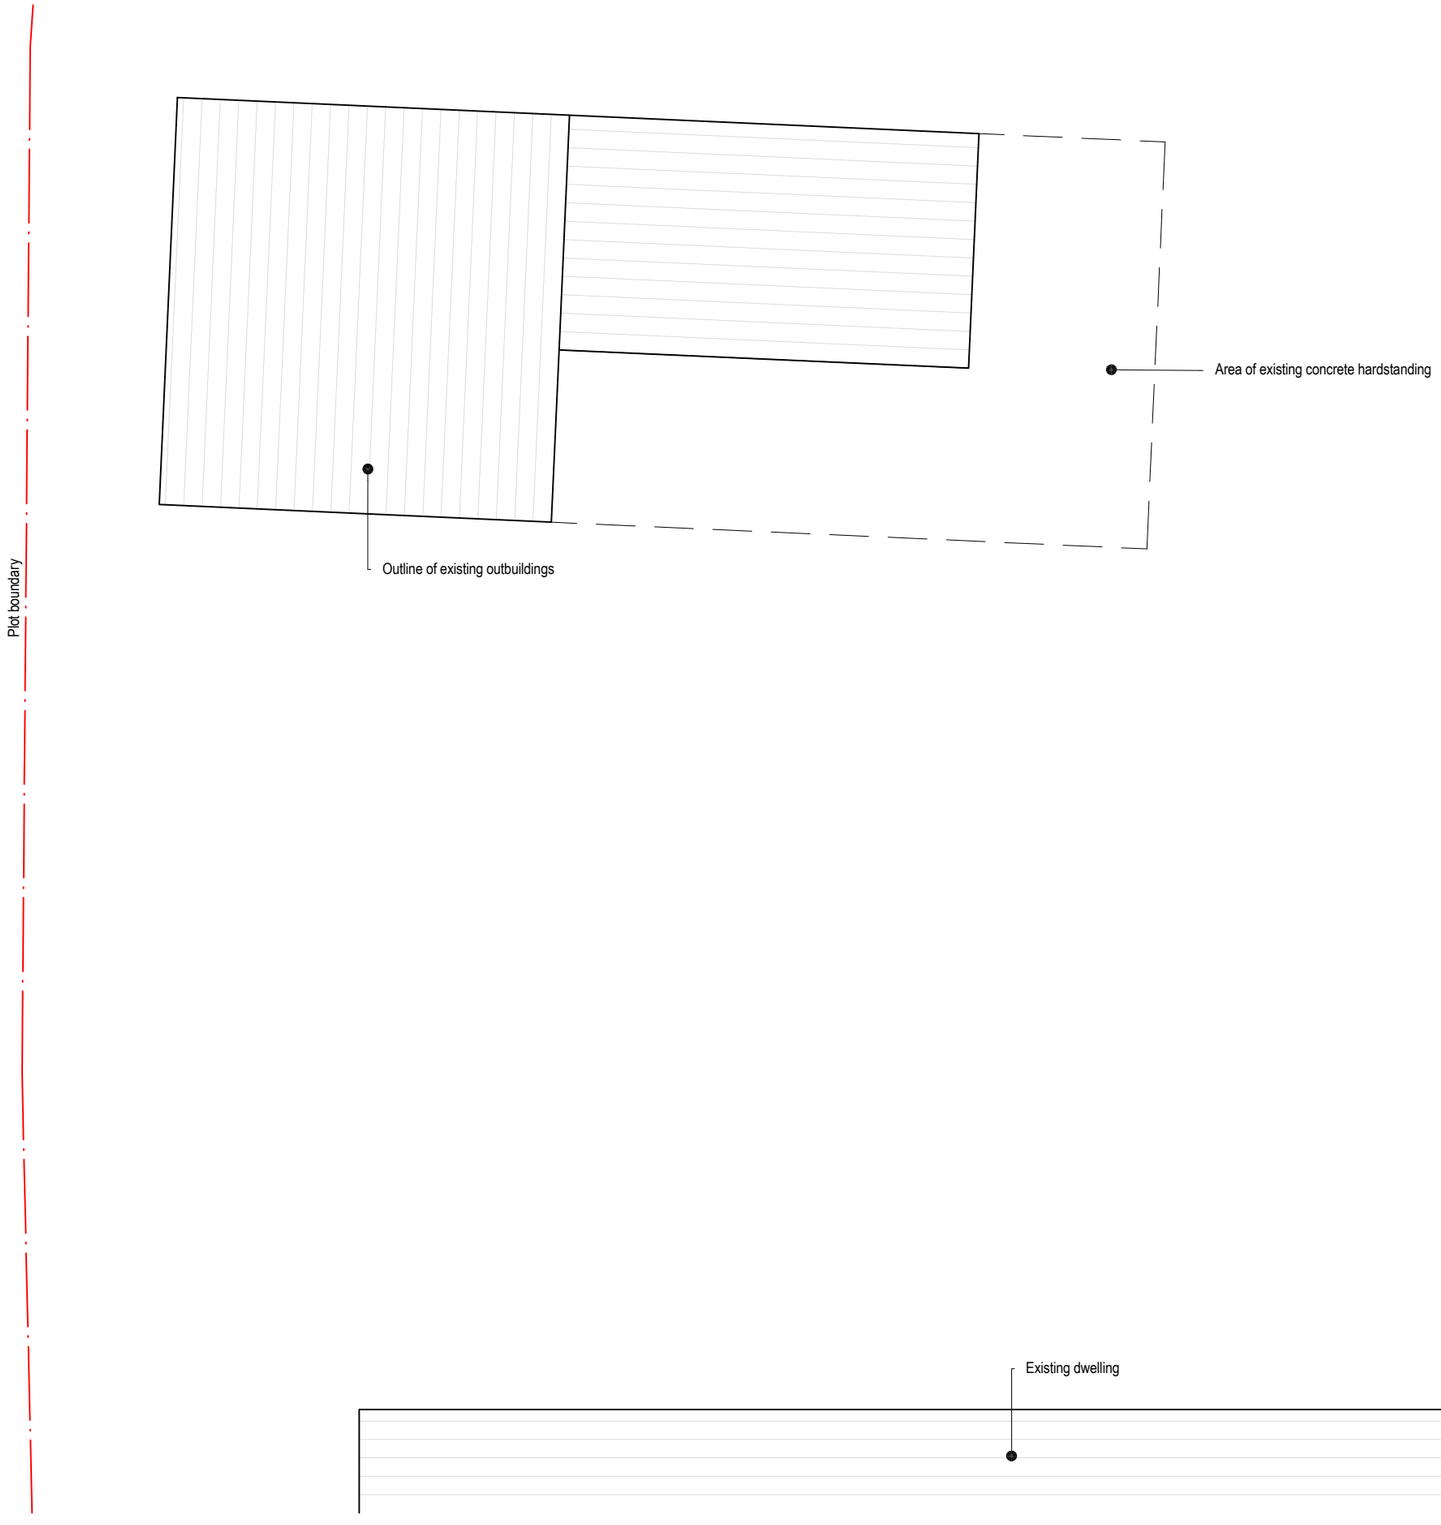

0 1 2 3 4 5m
SCALE 1:100 @ A3

WiP 09/05/23

Tantivy, Back Lane Great Hinton Wiltshire BA14 6BX	Mr Peter Bryant	Job No. -	Date 09/05/23	Drawn MB
		Ref. **SKE-02**		Rev. P01
	Outbuilding development	Sketch Existing outbuilding arrangement - plan		