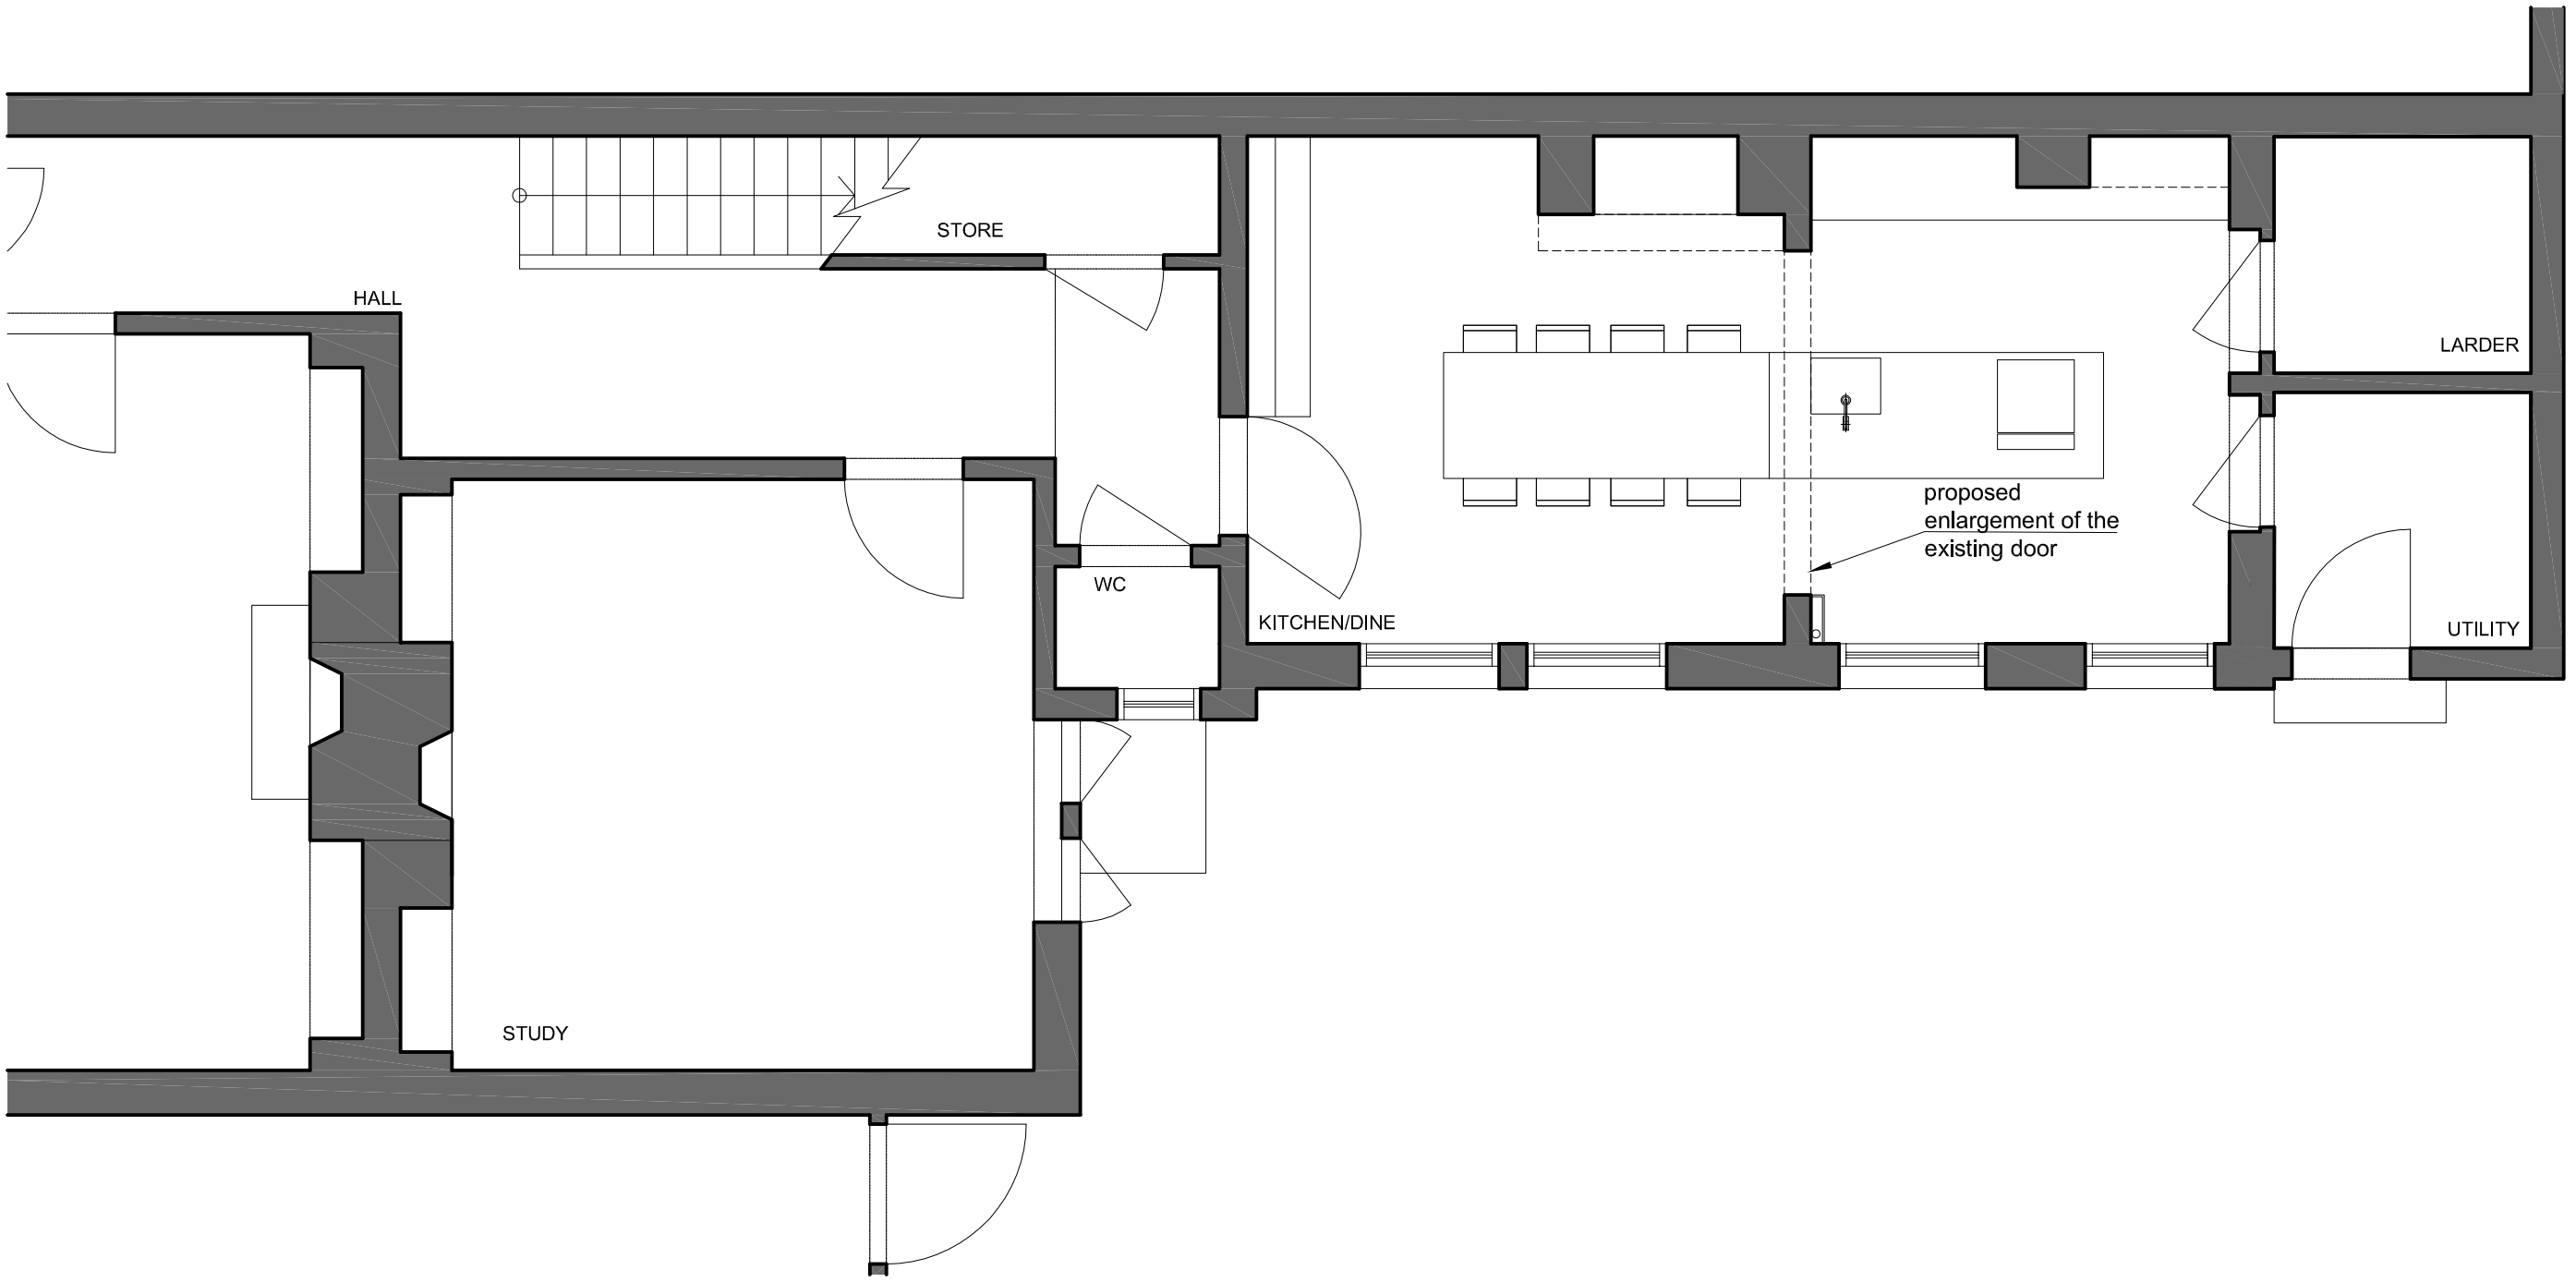

PLAN

0 0.25 0.5 1 2.5m
1:50

revisions

Hadfield + Noblin Architects
The Old Brushworks, 56 Pickwick Road,
Corsham, Wiltshire, SN13 9BX
david@hadfield-noblin.com
ines@hadfield-noblin.com
Tel : 01249 714229

project
FALSTAFF
CHIPPENHAM

drawing
PLAN : GROUND
PROPOSED

drawing number
012:P:01

scale
1:50 @ A3

drawn
I.N.

date
JULY 2023