© THIS DRAWING IS THE COPYRIGHT OF MICHAEL LYONS ARCHITECTURE AND MUST NOT BE COPIED, USED OR DISCLOSED WITHOUT PRIOR PERMISSION.

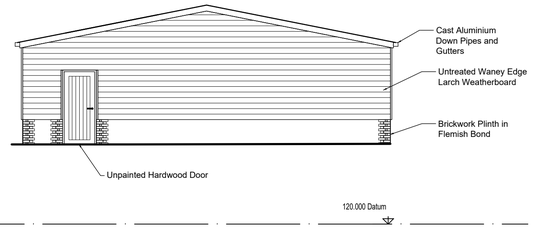

Proposed South East Elevation

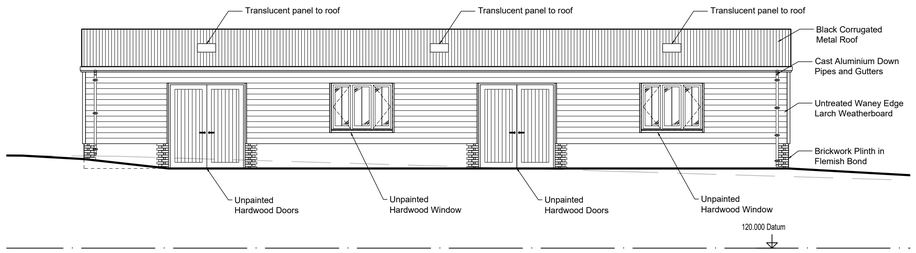

Proposed South West Elevation

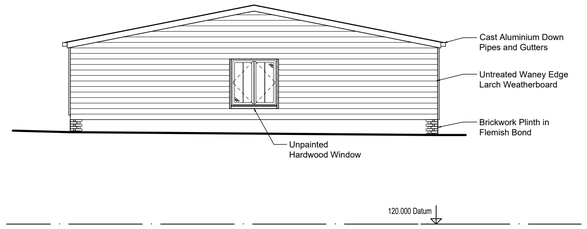

Proposed North West Elevation

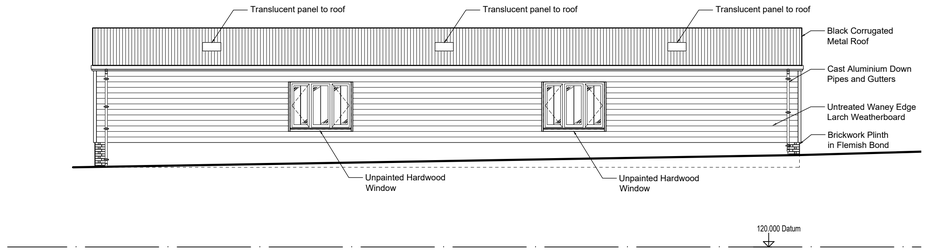

Proposed North East Elevation

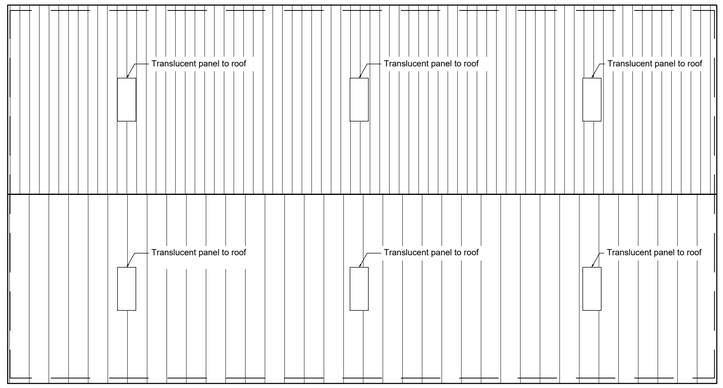

Proposed Roof Plan

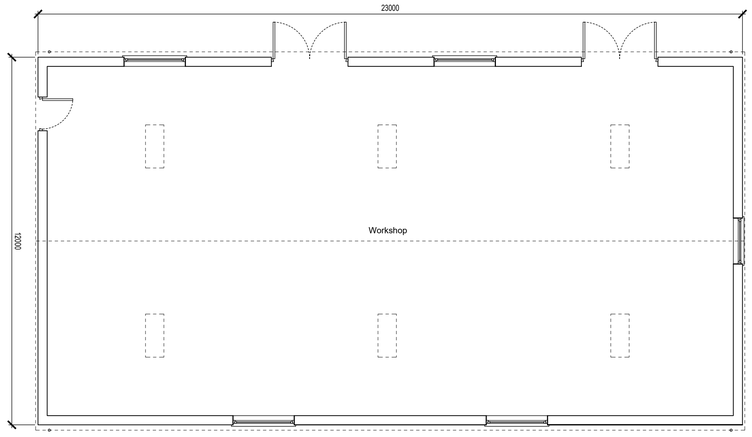

Proposed Ground Floor Plan

SCALE IN METRES [1:100 @ A1, 1:200 @ A3]

0 2 10

MATERIALS:

Roof:
Black corrugated metal roof with translucent panels

Walls:
Untreated waney edge larch and brickwork plinth in Flemish Bond

Rainwater goods:
Cast Aluminium down pipes and gutters

Windows:
Unpainted hardwood casement windows

Doors:
Unpainted hardwood doors

Revisions

Michael Lyons Architecture
1 Manor Farm Barns
Burcombe Lane, Burcombe
Salisbury, SP2 0EJ
Tel: 01722 743186
info@mlarchitecture.co.uk

Project:
Bencroft House
Stanley
Chippenham

Drawing:
Workshop
General Arrangment

Drawing No: **604/W/L.02**

Scale: 1:100 @ A1
1:200 @ A3

Origination Date: June 2023

Drawn by: AB
Issued by: AB
Approved by: MD

- [x] For Approval
- [ ] For Comment
- [ ] For Information
- [ ] Tender
- [ ] Construction
- [ ] As Built