LOCATION PLAN 1:1250

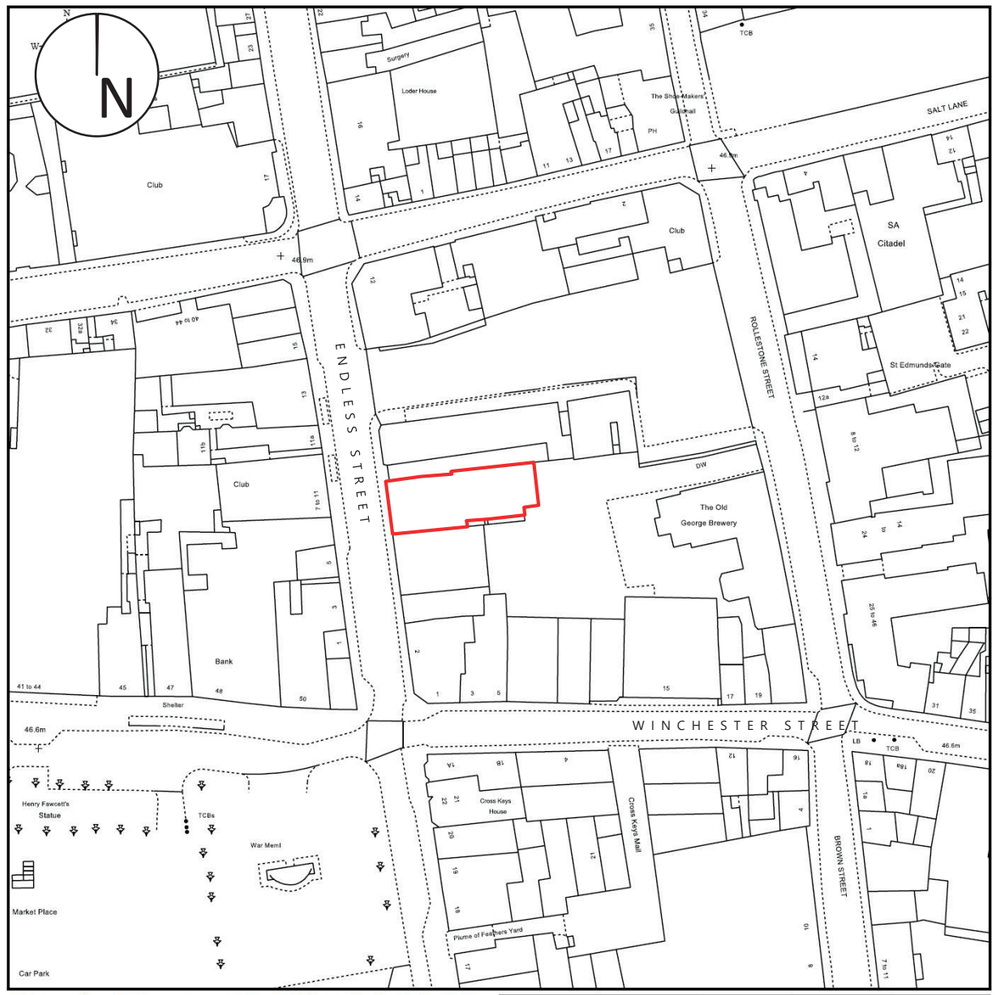

This Plan includes the following Licensed Data: OS MasterMap Black and White PDF Location Plan by the Ordnance Survey National Geographic Database and incorporating surveyed revision available at the date of production. Reproduction in whole or in part is prohibited without the prior permission of Ordnance Survey. The representation of a road, track or path is no evidence of a right of way. The representation of features, as lines is no evidence of a property boundary. © Crown copyright and database rights, 2015. Ordnance Survey 0100031673

Scale: 1:1250, paper size: A4

0 50 100

SIGN DIMENSIONS OVERLEAF

BLOCK PLAN 1:500

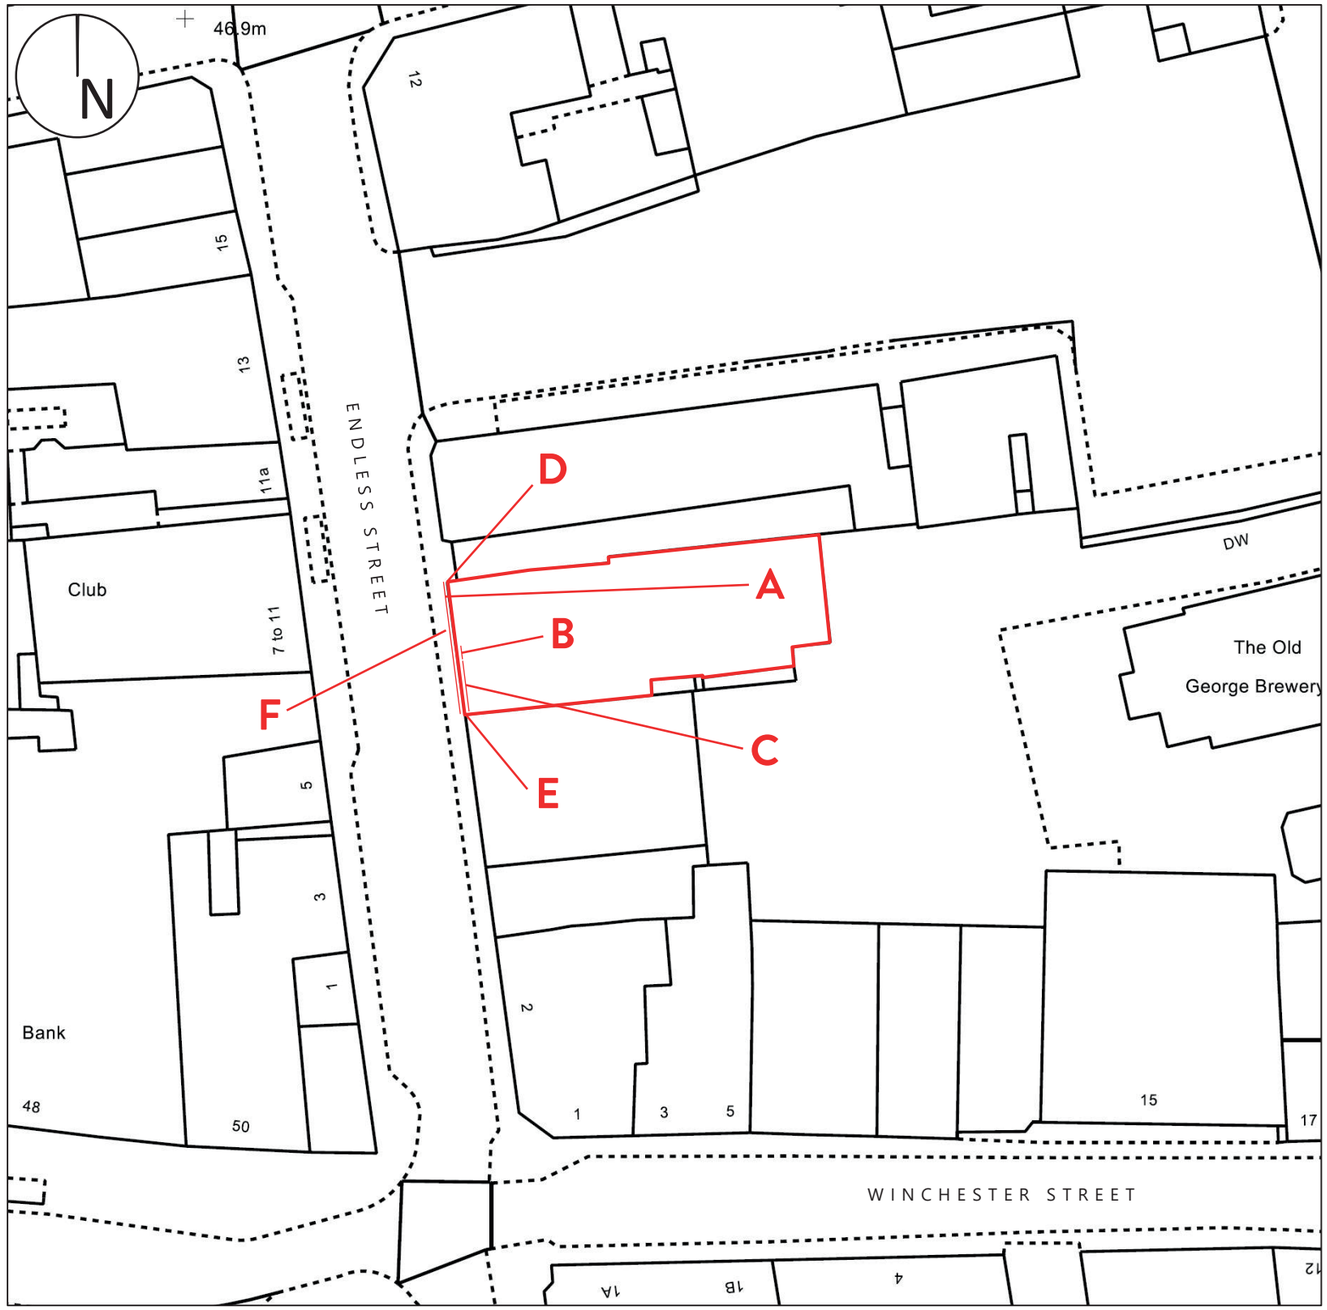

KEY:

- A - FASCIA SIGN
- B - WINDOW PRICE LIST
- C - WINDOW PANEL
- D - HANGING WALL SIGN
- E - BARBERS POLE
- F - PAVEMENT SIGN

0 25 50

49.90 m

SITE:	PROJECT:	CLIENT:	DRAWING TITLE:	SCALE:	DRAWING NO:	REVISION:	DATE:
6 ENDLESS STREET, SALISBURY	CHANGE OF USE	HUNTSMAN	LOCATION AND BLOCK PLANS	1:1250/500 @A3	HU1920-01		17/08/2015

puretownplanning.co.uk
01202 585524
01962 710317
pure town planning