© Crown copyright and database rights
2023 Ordnance Survey 0100031673

1:200 [m]
0 2 4 6 8 10

N

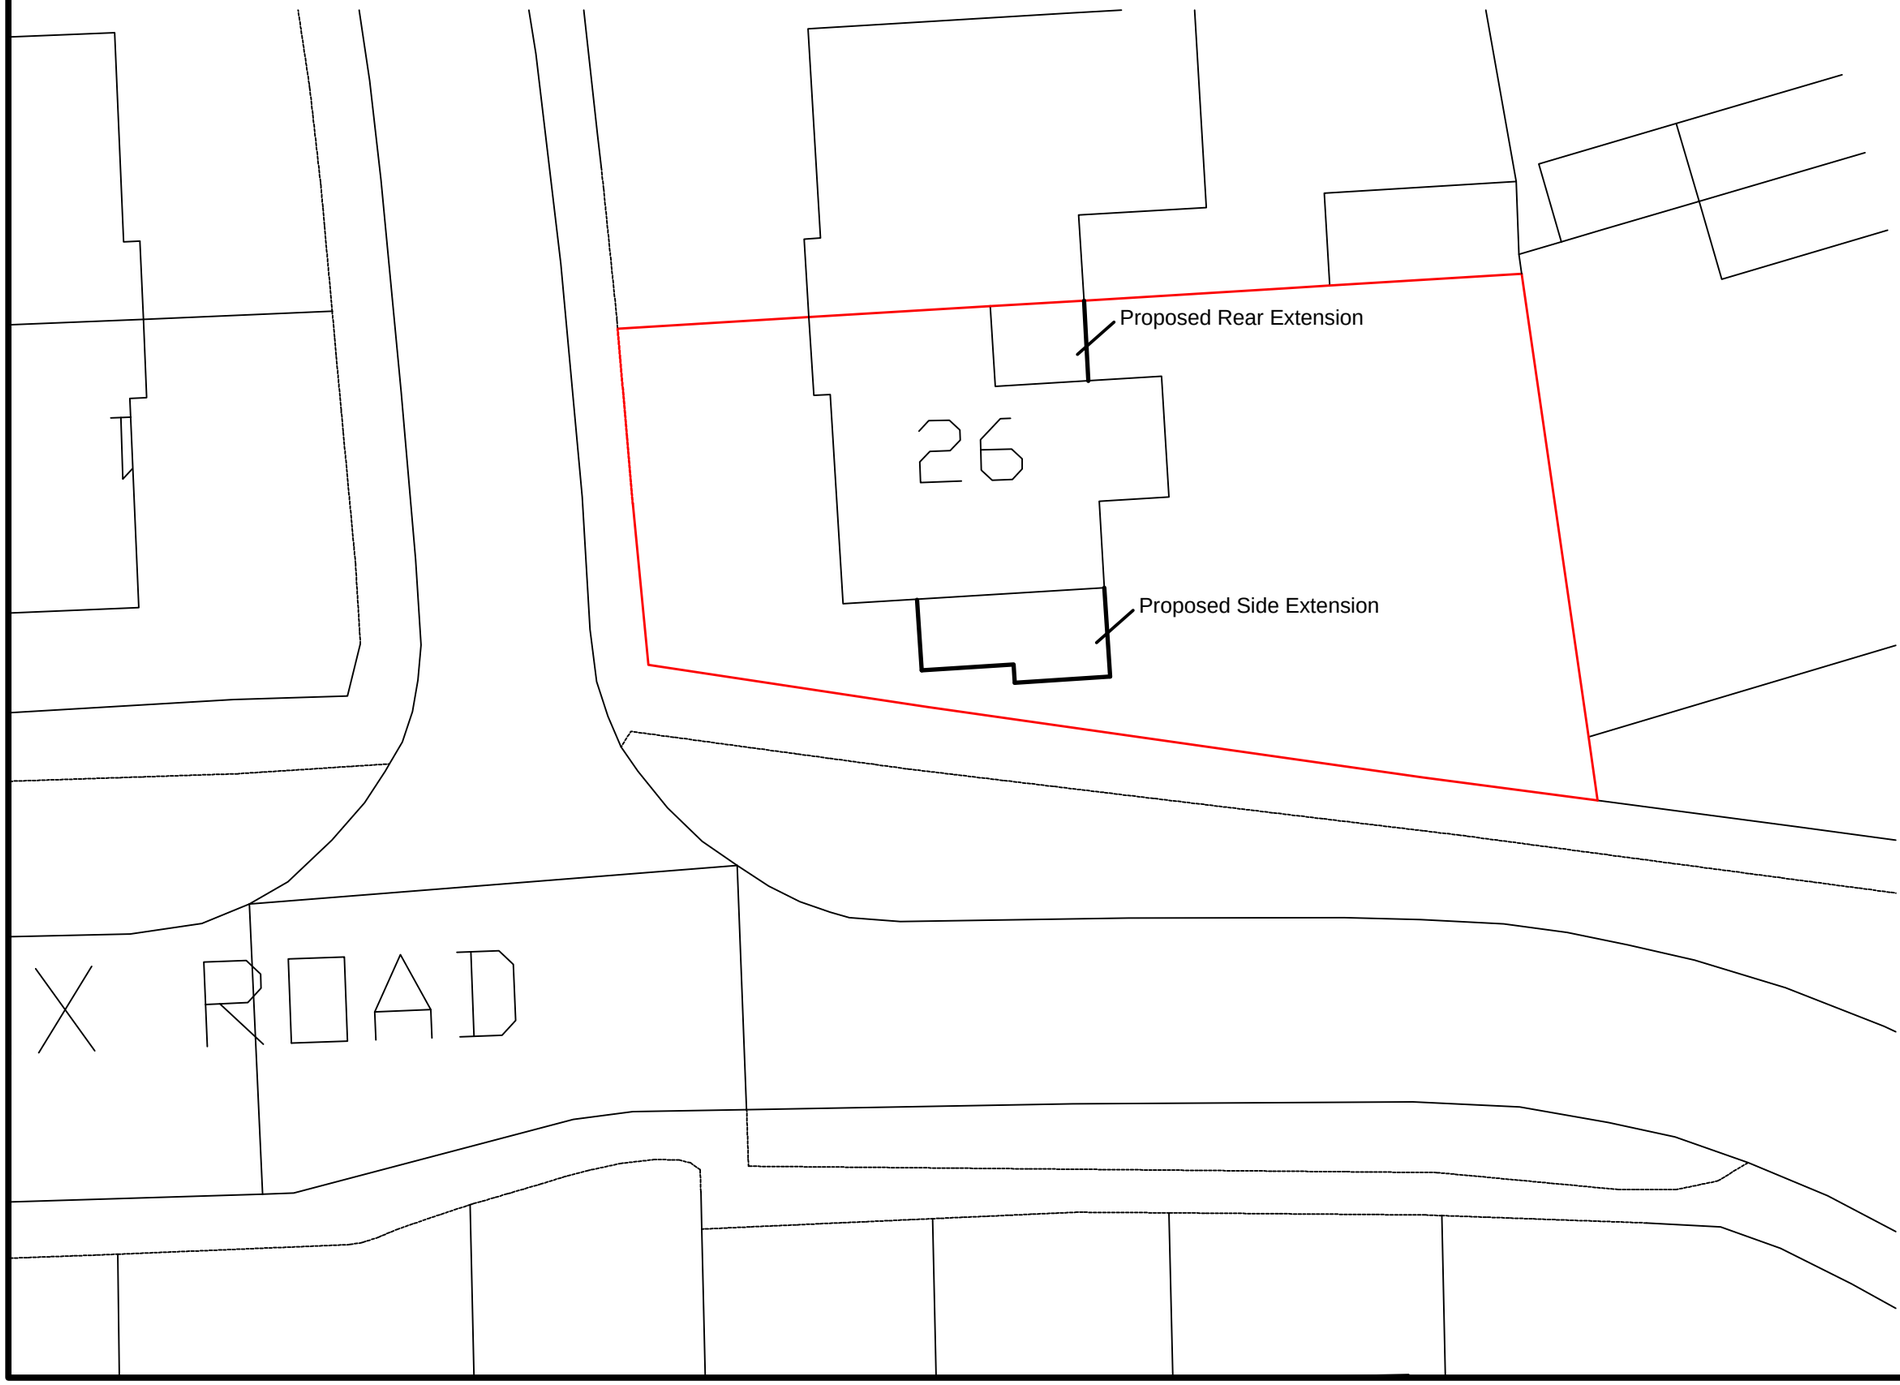

REV	DESCRIPTION	DATE

STATUS Planning Issue

PROJECT
26 Elm Close

TITLE
Proposed Site Plan

CLIENT
Mr. M. Francis

DRAWN BY	CHECKED BY	DATE
J.L.	N/A	July 2023

SCALE (At A3)	PROJECT NUMBER	REV:
1:200	-	-

DRAWING NUMBER
Elm Close 02