

Notes:
This drawing is protected by copyright. No part of this document may be reproduced, altered, or transmitted in any form or by any means without permission.
Do not scale off these drawings for construction purposes. If any discrepancies are found, please contact Proctor Watts Cole Rutter.

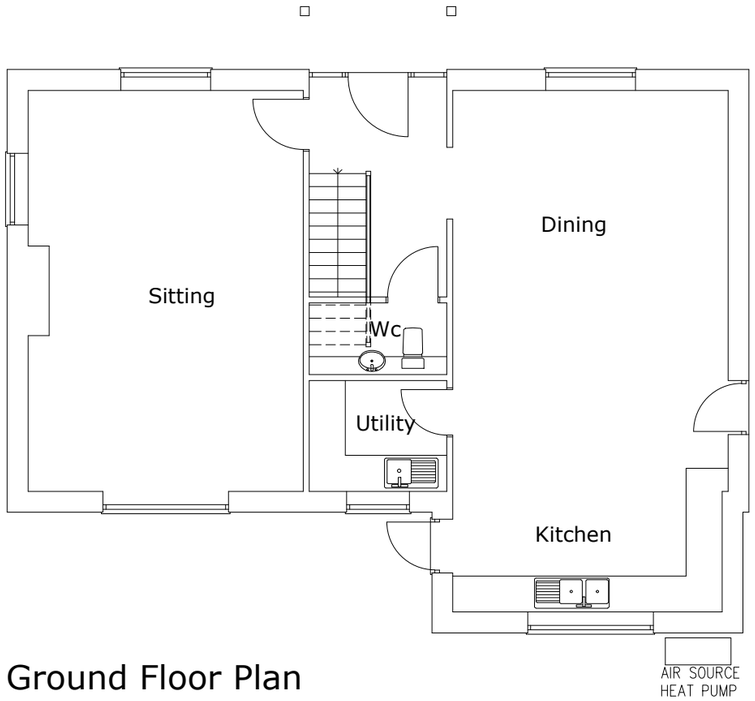


Ground Floor Plan

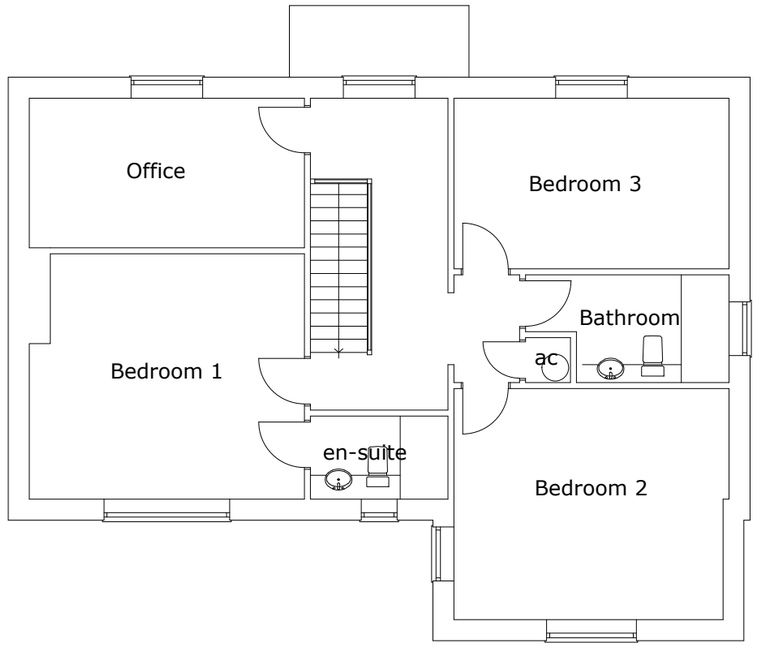


First Floor Plan

1:100 0 1 2 3 4 5

| Rev | Description | Drawn By | Date |
|---|---|---|---|
| Client: Mr & Mrs Hocken | | Drawn By: SF | |
| Dwg Title: Proposed Floor Plans- House 1 & 2 | | Checked By: BW | |
| Project: Replacement Cottages, Ashby's, Tytherington,Warminster, Wiltshire | | Scale 1:100 on A3 | |
| | | Date: 1/3/23 | |
| Job No.: 5150 | P01 | Revision: | |

ARCHITECTS | TOWN PLANNERS

PWCR, Grosvenor House,
Bleke Street, Shaftesbury,
Dorset SP7 8AW
01747 851881
www.pwcr.co.uk
mail@pwcr.co.uk
RIBA
Chartered Practice