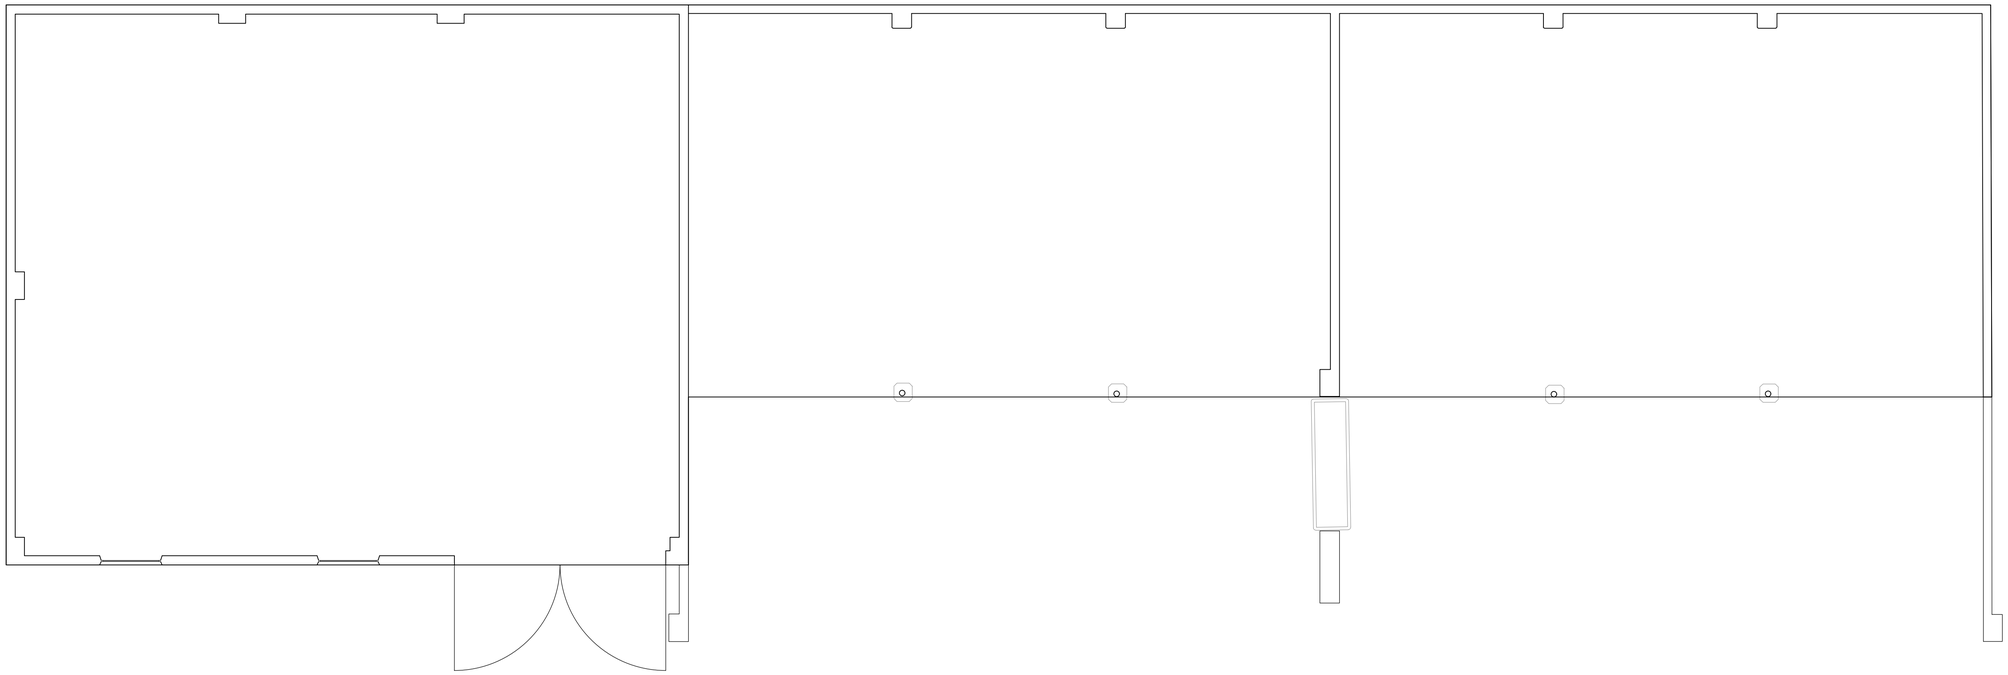


Ground Floor Plan as Existing

Existing Building Footprint = 238m²
Proposed redline curtilage = 237m²

mba
architecture ▪ design
martin blake associates
Office 184, 3 Edgar Buildings, Bath BA1 2FJ
tel 01225 42 89 77 - e-mail mba@mba-architecture.co.uk

FILENAME:

drawn by | checked by

date: June 2023

scale: 1:50@A1 | drawing no.: 650-E-01 | revision

© MARTIN BLAKE ASSOCIATES LIMITED
ALL DIMENSIONS TO BE CHECKED ON SITE BEFORE WORK COMMENCES. ANY DISCREPANCIES TO BE REPORTED TO THE ARCHITECT IMMEDIATELY

Revision

0m 1 2 3 4 5m

project title: Church Farm, Lower Seagry, SN15 5EP

drawing title: Existing Floor Plan