




South Elevation.

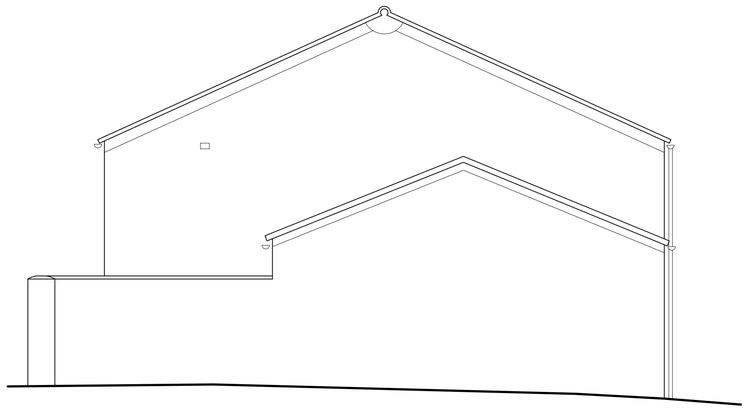


East Elevation.

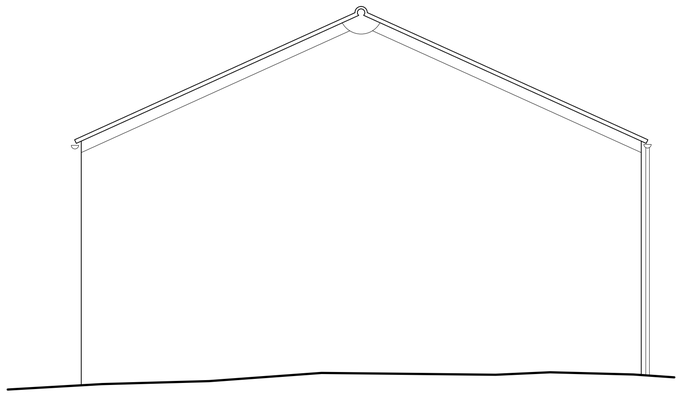

West Elevation.

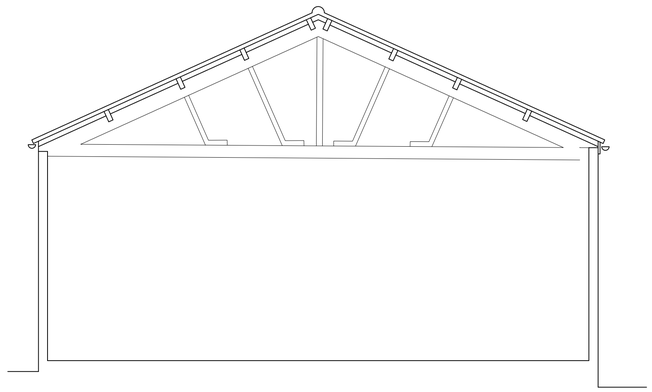

Section A-A

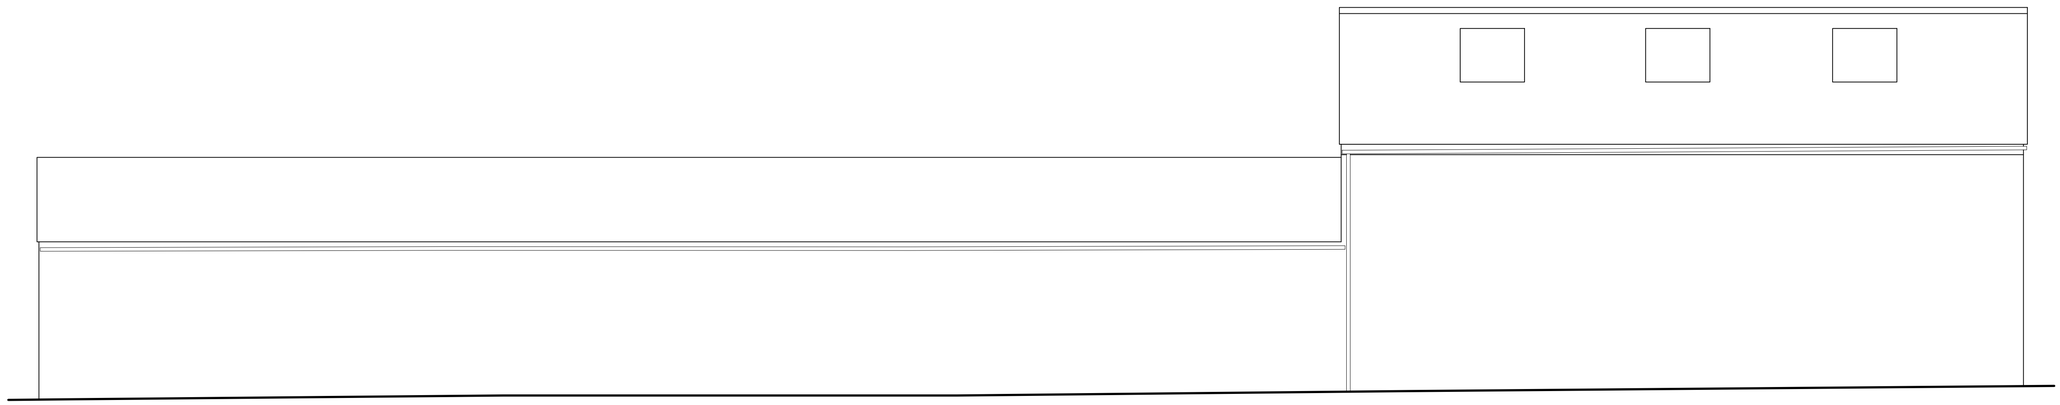

North Elevation.

mba
architecture ▪ design

martin blake associates
Office 184, 3 Edgar Buildings, Bath BA1 2FJ
tel 01225 42 89 77 - e-mail mba@mba-architecture.co.uk

FILENAME:

drawn by	checked by

	date
	June 2023

scale	drawing no.	revision
1:50@A1	650-E-02	

© MARTIN BLAKE ASSOCIATES LIMITED
ALL DIMENSIONS TO BE CHECKED ON SITE BEFORE WORK COMMENCES. ANY DISCREPANCIES TO BE REPORTED TO THE ARCHITECT IMMEDIATELY

Revision

0m 1 2 3 4 5m

project title

Church Farm
Lower Seagry
SN15 5EP

drawing title

Existing Elevations