


1. Thin Coat Stone Coloured Render
2. Existing Plinths
3. Random rubble stone.
4. Black corrugated roof sheets.
5. Powder coated aluminium framed glazing, windows and doors
6. Rooflight.
7. Hardwood door.
8. Existing Steel posts
9. Zinc or aluminium gutters and downpipes

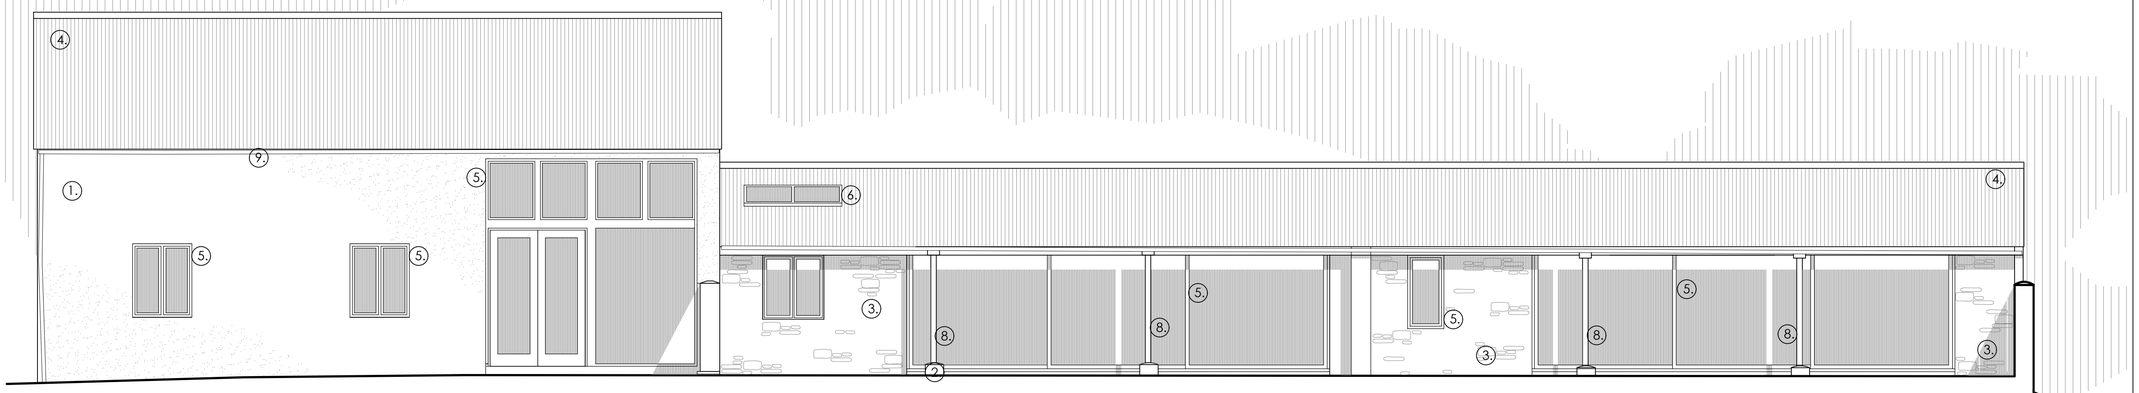


South Elevation.

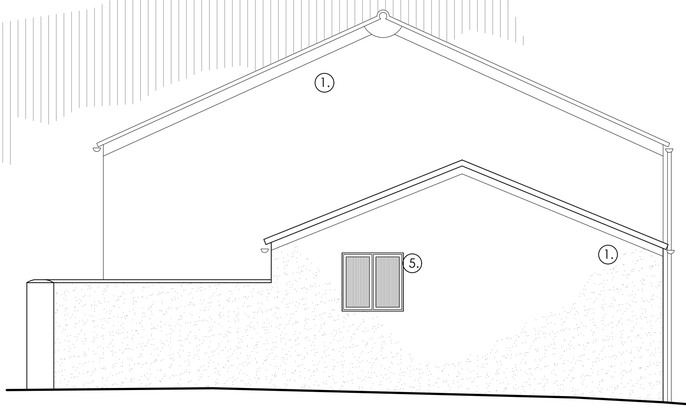


East Elevation.

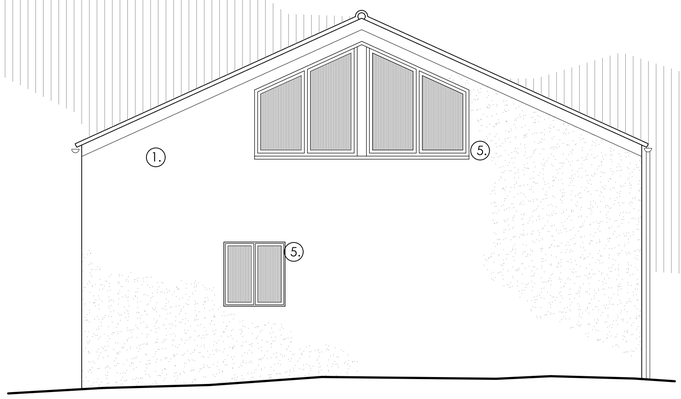

West Elevation.

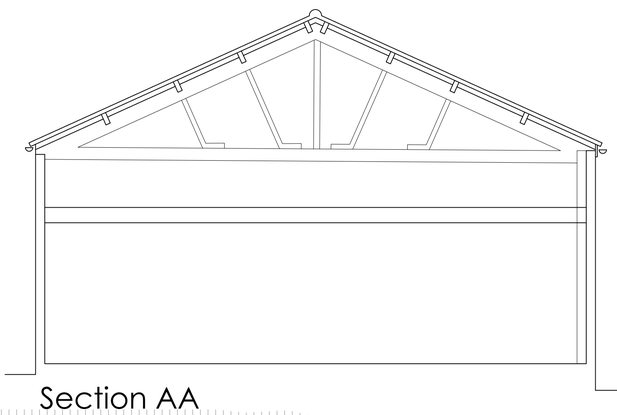

Section AA

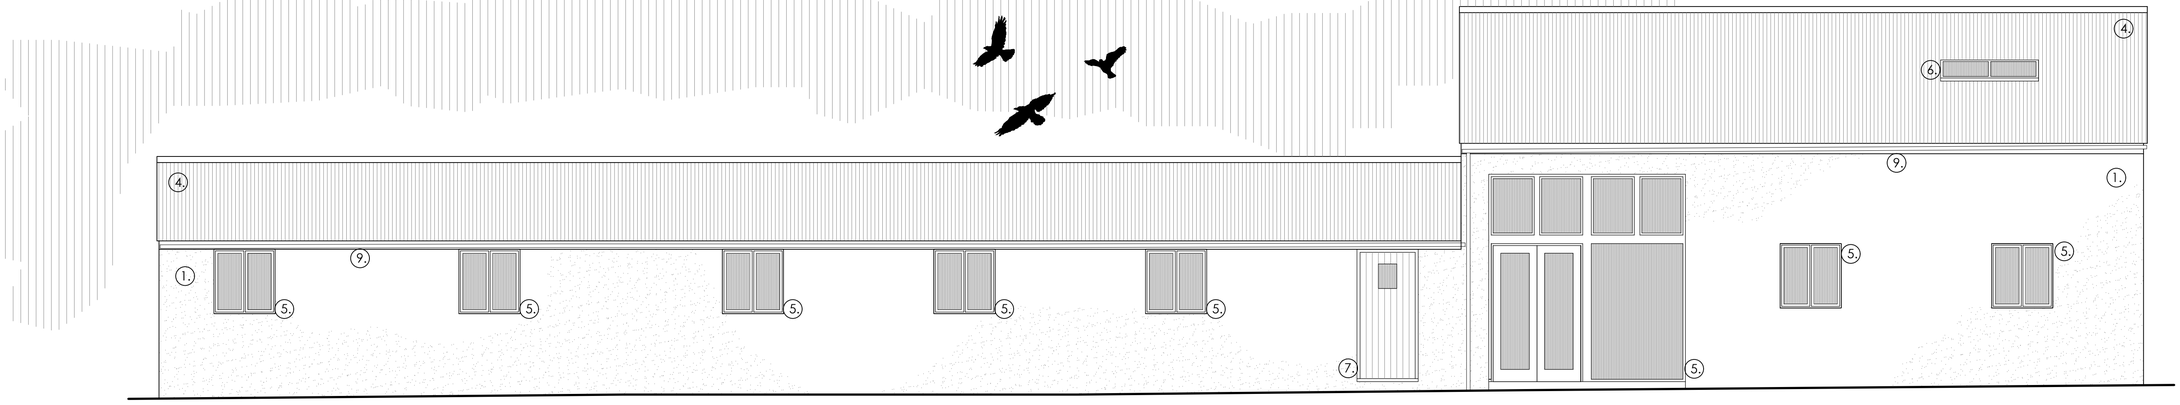

North Elevation.

mba
architecture ▪ design
martin blake associates
Office 184, 3 Edgar Buildings, Bath BA1 2FJ
tel 01225 42 89 77 - e-mail mba@mba-architecture.co.uk

FILENAME:

drawn by	checked by	
	date: May 2023	
scale: 1:50@A1	drawing no.: 650-P-02	revision

© MARTIN BLAKE ASSOCIATES LIMITED
ALL DIMENSIONS TO BE CHECKED ON SITE BEFORE WORK COMMENCES. ANY DISCREPANCIES TO BE REPORTED TO THE ARCHITECT IMMEDIATELY

Revision

0m 1 2 3 4 5m

project title: Church Farm, Lower Seagry, SN15 5EP

drawing title: Proposed Elevations