
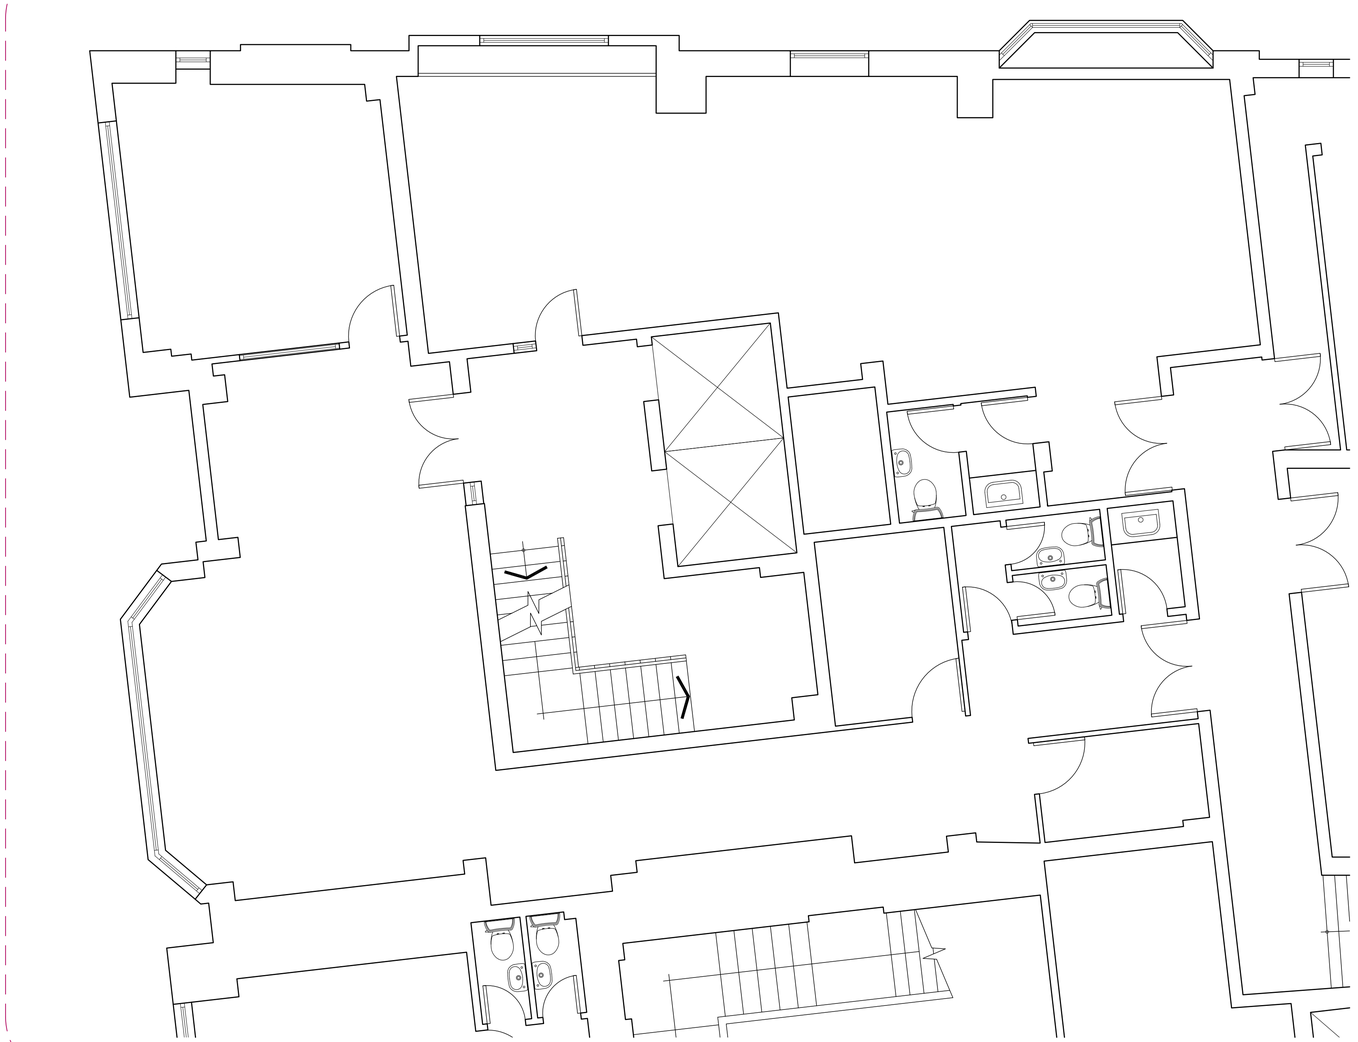


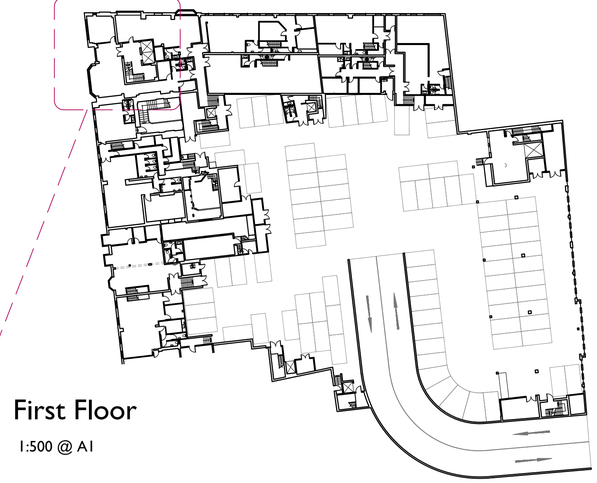

First Floor

1:500 @ A1

First Floor, Area of Works

1:50 @ A1

1m 5m

SCALE 1:50 @ A1

10m 50m

SCALE 1:500 @ A1

Rev.	DR.	CH.	Date	Notes
A	SD	JH	27/07/2023	PLANNING ISSUE
-	BH	GH	04/07/2023	First Issue

PROJECT: Cross Keys

DRAWING: Existing First Floor Plan

DRAWING No.: 4317_S_002A

SCALE: 1:50 and 1:500 @ A1
1:100 and 1:1000 @ A3

DATE: JULY 2023

N

llewellyn harker lowe

home barn, gattrell, stawey lane, northend, bath, BA1 8EH Tel 01749 860022
email: architects@llewellynharker.com

© llewellyn harker architects 2022