

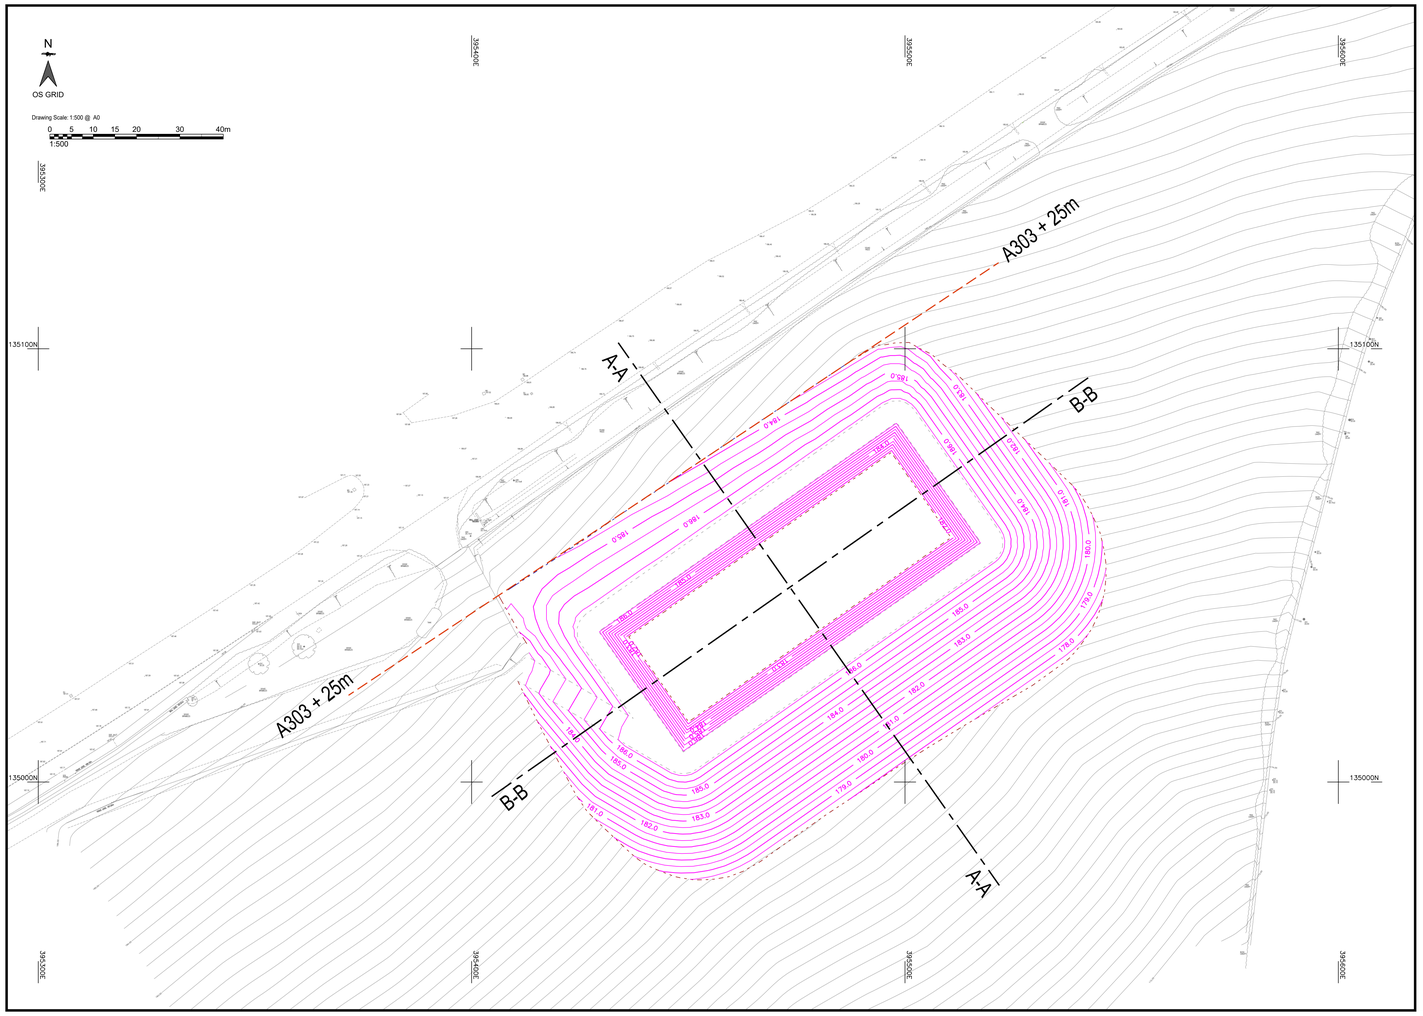


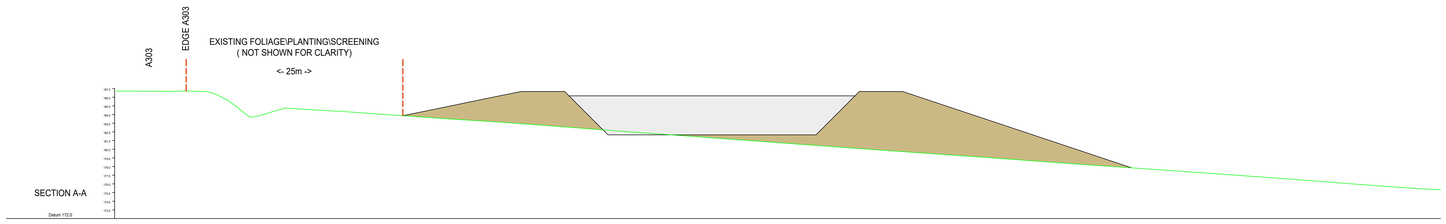

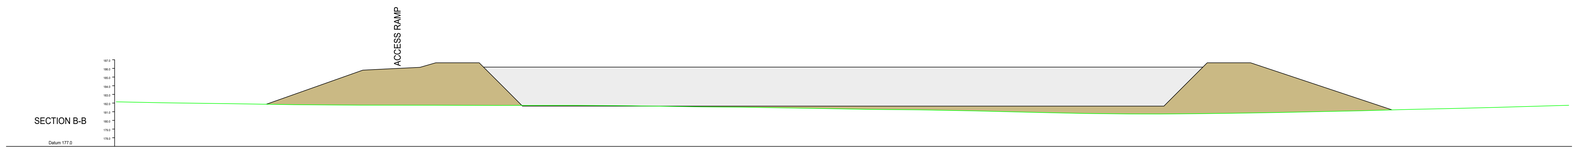

STATION LISTING

STN ID	EASTING	NORTHING	LEVEL	TYPE

DATUM DETAILS

OSGB36, VIA ETRS89 - OSTN15
OS NEWLYN, VIA ETRS89 - OSGM15

LEGEND

AOD	ABOVE ORDNANCE DATUM
AV	AIR VALVE
B	BOLLARD
BH	BOREHOLE
BB	BELISHA BEACON
BTB	BRITISH TELECOM COVER
BS	BUS STOP
CATV	CABLE TELEVISION COVER
CP	CONTROL POINT
CPS	CONCRETE PAVING SLABS
DK	DROP KERB
EM	ELECTRIC METER
ECB	ELECTRICITY CONTROL BOX
ELCP	ELECTRICITY CABLE PIT
EP	ELECTRICITY POLE
ERC	EARTH ROD COVER
FB	FLOWER BED
FB	FLOWER BED
FL	FLOOR LEVEL
FP	FOOTPATH / FLAG POLE
GP	GATE POST
GV	GAS VALVE
G	GULLEY
IC	INSPECTION COVER
LB	LETTER BOX
LH	LAMP HOLE
LP	LAMP POST
MH	MANHOLE
MKR	MARKER POST
NP	NUMBER PLATE
OSBM	O.S. BENCHMARK
PCE	PRE-CAST CONCRETE EDGING
POK	PRE-CAST CONCRETE KERBS
PM	PARKING METER
PO	POST OFFICE
RS	ROAD SIGN
RWP	RAINWATER DOWNPIPE
SP	SIGN POST
△	SURVEY STATION
SVP	SOIL VENT PIPE
ST	STOP VALVE/COCK
TAP	WATER TAP/STANDPIPE
TBM	TEMPORARY BENCHMARK
TCB	TELEPHONE CALL BOX
TK	TELEPHONE KIOSK
TL	TRAFFIC LIGHT
TP	TELEGRAPH POLE
VC	VENT CAP
WL	WATER LEVEL
WMSV	WATER METER/STOP VALVE
WO	WASH OUT
WT	WATER TROUGH

BUILDING

RH	RIDGE HEIGHT
SL	SOFFIT LEVEL
EL	EAVES LEVEL
FRH	FLAT ROOF HEIGHT

TREES

ALD	ALDER
BCH	BEECH
CHE	CHERRY
CHY	CHERRY
CON	CONIFER
CYP	CYPRESS
FRT	FRUIT
HBM	HAWTHORN
HLY	HOLLY
HCH	HORSE CHESTNUT
LAB	LABURNAM
LAR	LARCH
LIM	LIME
MPL	MAPLE
PNE	PINE
POP	POPLAR
RWN	ROWAN
SIB	SILVER BIRCH
SPR	SPRUCE
SCH	SWEET CHESTNUT
YEW	YEW TREE
WLW	WILLOW
UNK	SPECIES UNKNOWN

Species (if shown)
(Dia of bole) / (No. of bole)
Approx. Height (if shown)

LEANING TRUNK

CANOPY LINE
FOLIAGE LINE
HEDGE LINE
WALL
(Widths drawn to scale)

FENCE

BWF	BARBED WIRE FENCE
CBF	CLOSE BOARD FENCE
CIF	CORRUGATED IRON FENCE
CLF	CHAIN LINK FENCE
CPF	CLOSE PALE FENCE
CWF	CHICKEN WIRE FENCE
IRF	IRON RAILING FENCE
PCF	POST & CHAIN FENCE
PRF	POST & RAIL FENCE
WPF	WOVEN PALE FENCE
WMF	WIRE MESH FENCE
GATE	
STILE	
	TELEPHONE CABLE
	ELECTRICITY CABLE

NOTES

Tree species, astd/ named on this plan, are for general information only and should be confirmed by a taxonomist prior to any detailed design.

Trees, canopies and boles, are shown diagrammatically a s circular, their true shape in plan will be different.

Additional abbreviations maybe present and not indicated above.

Kerb levels, if shown, are taken at the juction of kerb face and tarmac.

Boundaries, as shown, do not necessarily constitute legal boundaries.

This survey has been carried out to an accuracy consistent with the presentation scale shown, therefore interrogated dimensions will be within the tolerance associated with said scale.

(C) D G Yeatman Surveying & Engineering Ltd 2016
Ordnance Survey, (C) Crown Copyright 2023
Topographic survey (C) Dorset Land Surveying 2023

Rev.	By	Chkd	Apprvd	Date	Description

Client:

Fowler Fortescue

D G Yeatman Surveying & Engineering Ltd
82A York Road, Broadstone, Dorset, BH18 8EU
Tel: +44 (0)1202 692852
office@dgyeatman.co.uk
www.dgyeatman.co.uk

Project

FONTHILL BISHOP

Drawing

PROPOSED

Surveyed by:	Date:
Drawn by: D.G.Y	Date: 06.23
Checked by:	Date:

Drawing No.: FONTHILLBISHOP-0623-PROPOSED
Revision:

Drawing Scale: 1:250 @ A0
0 2.5 5 7.5 10 15 20m
1:250

Drawn File path & name: C:\Users\dgy\OneDrive - Personal\Documents\Work\Fonthill Bishop\0623-FONTHILLBISHOP-0623-PROPOSED.dwg
User and Plot Date: D.Yeatman 5 Jul 2023 - 10:06 am