


PROP. EXG BARN NORTH ELEVATION 1:100

1:100 0 1 2 3 4 5 m

PROP. EXG BARN EAST ELE 1:100

1:100 0 1 2 3 4 5 m

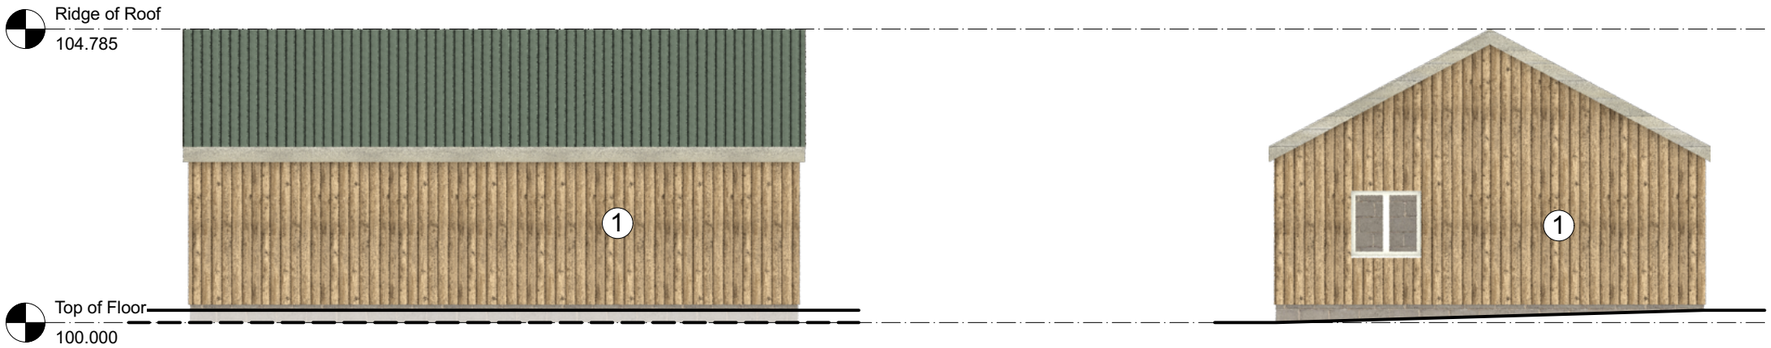

PROP. EXG BARN SOUTH ELEVATION 1:100

1:100 0 1 2 3 4 5 m

PROP. EXG BARN WEST ELE 1:100

1:100 0 1 2 3 4 5 m

Finishes Schedule:

1. New Timber vertical cladding to existing structure

No.	Date	Revision Notes
A	28/06/2023	Updated cladding

OFFGRID ARCHITECTURE
info@offgridarchitecture.co.uk | www.offgridarchitecture.co.uk
+44 (0)7759 482619

These details are subject to all relevant statutory approvals. If in doubt, check. All dimensions are to be checked on site. Areas where quoted are approximate. Figured dimensions only are to be taken from this drawing.Any discrepancies with other related information is to be reported to OFFGRID Architecture prior to order/construction/installation. This document should not be relied on or used in circumstances other than those for which it was originally prepared and for which OFFGRID Architecture was commissioned. OFFGRID Architecture accepts no responsibility for this document to any party other than the person by whom it was commissioned.

Status: DESIGN

Project Title: EXTENSIONS & ALTERATIONS

Project Address: Oxleaze Farm, Greenhill, Royal Wootton Bassett, SN4 8EH

Sheet Title: PROP. EXISTING BARN ELEVATIONS

Scale	Date	Drawn By	Project ID
1:100 @ A3	22/12/2022	TWR	2125 104A