


Scale - Metres

Window to be changed to include openable area of 1/20th floor area of new play room which is min. 540mm.

NOTE: Additional foundation and piers required as per structural engineers calcs.

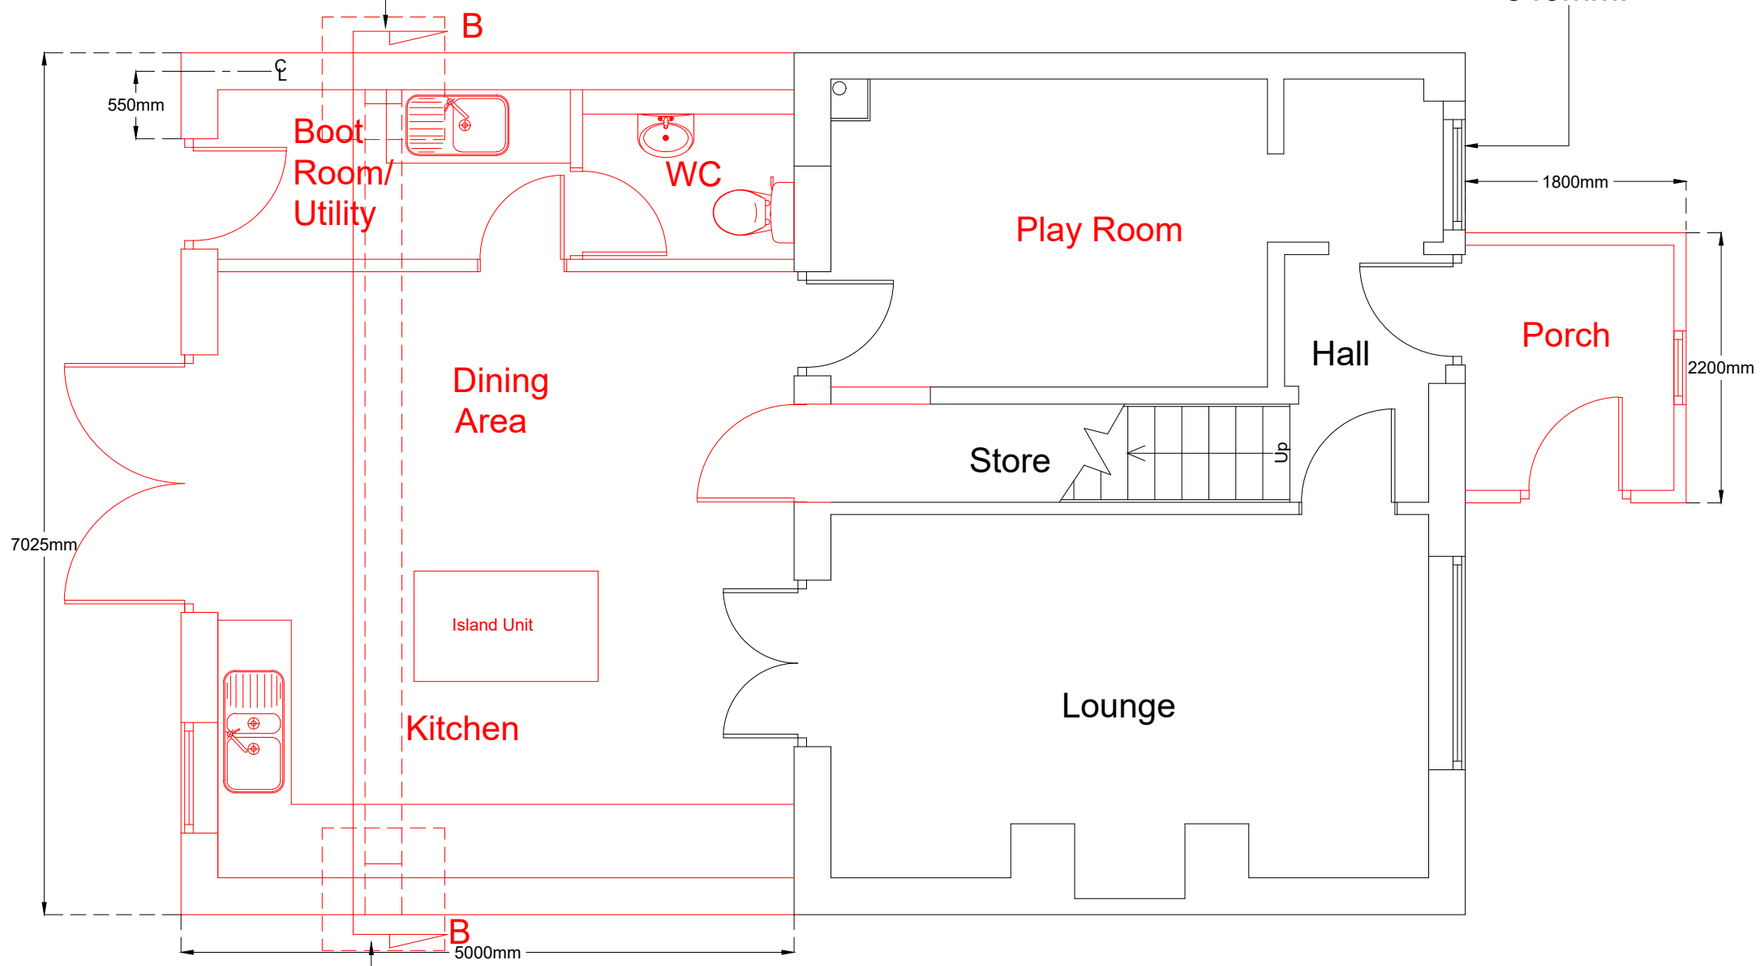

Ground Floor

NOTE: Additional foundation and piers required as per structural engineers calcs.

NOTES:

1. This drawing is the property of MJF CAD Solutions and must not be copied or disclosed for any purpose except as authorised by MJF CAD Solutions or the client.

Rev	Date	By	Chk	Comment

MJF CAD SOLUTIONS
www.mjfcadsolutions.co.uk
MJF CAD Solutions
Basepoint Business Centre, Rivermead Drive,
Westlea, Swindon, SN5 7EX
Tel: 01793 407941 - Mob: 07783 226700
Email: mike@mjfcadsolutions.co.uk
Website: www.mjfcadsolutions.co.uk

Client
Stephen Cutler
Sam's Cottage, 2 Purton Stoke
Swindon
SN5 4JG

Project Title
Proposed Rear Extension

Drawing Title
Proposed Floor Plan
Ground Floor

Drawn by:	Scale:	Date:
MJF	1:50 - A3	July 2023

Drawing No.	Rev.
0451_02	