
0 5 10 15 20 25

Scale - Metres

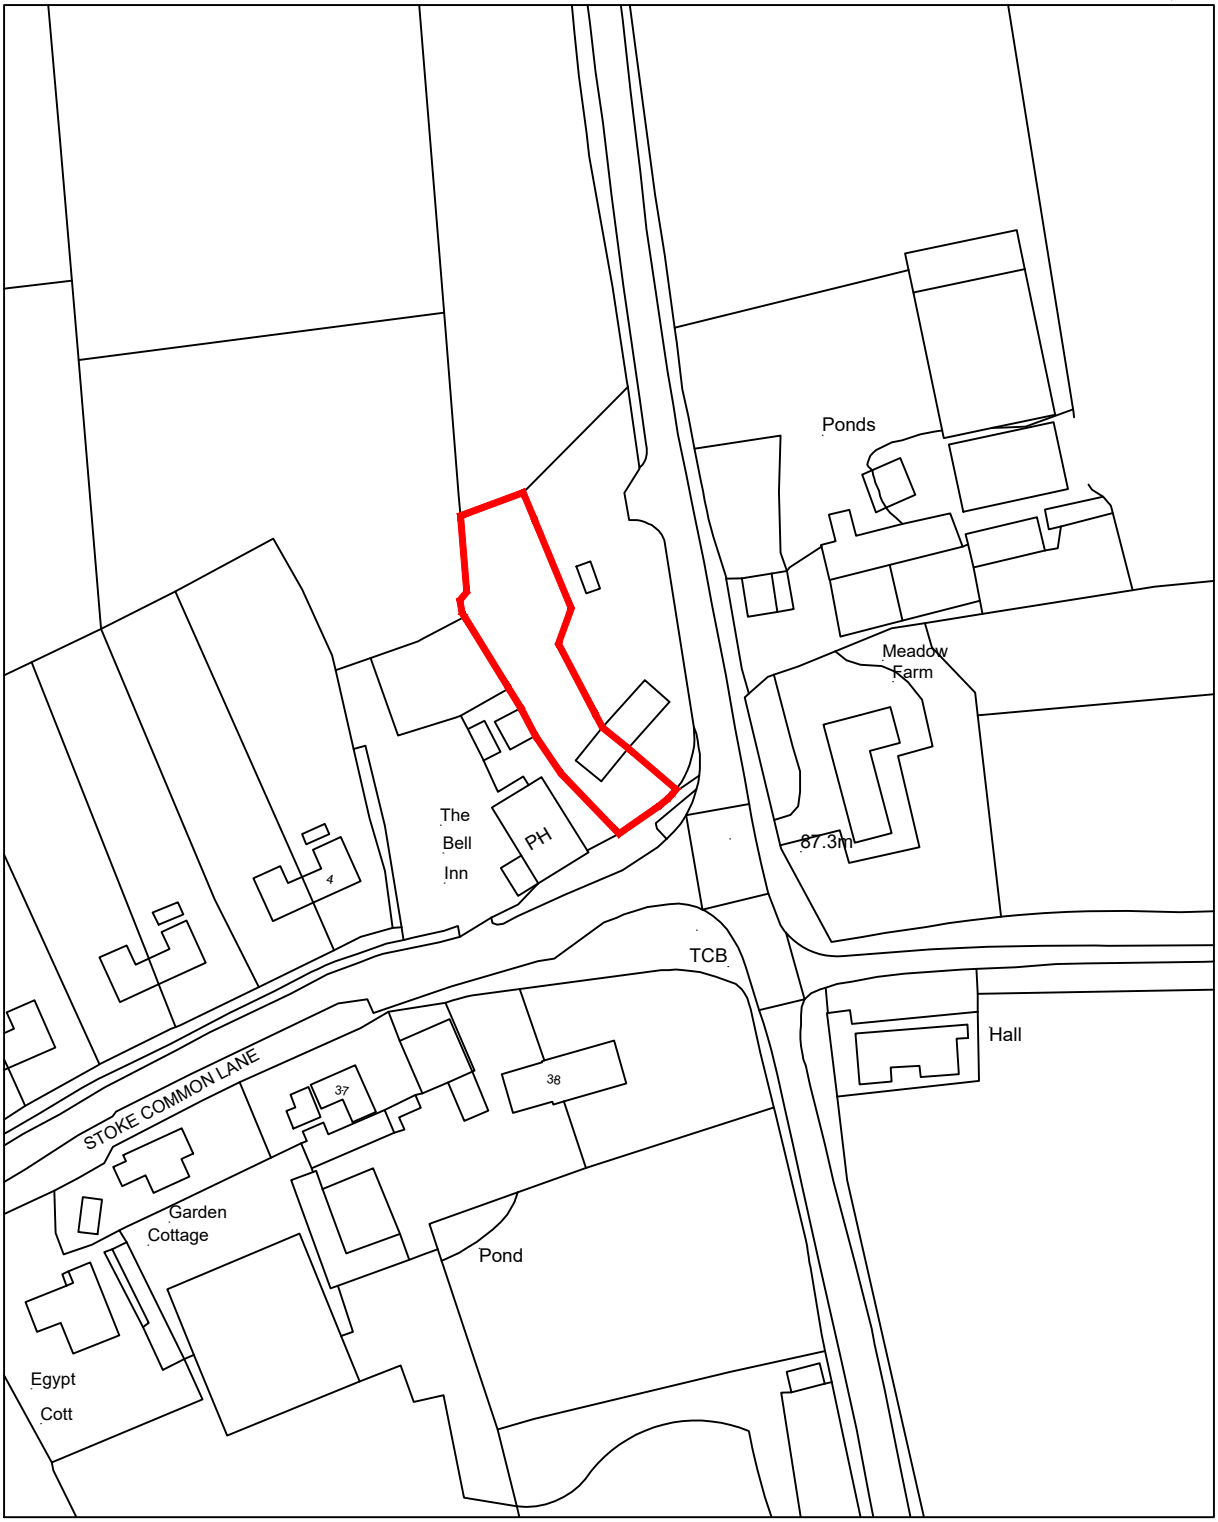

©Crown Copyright. All rights reserved. Licence no. 10001998

Denotes boundary of Sams Cottage, 2 Purton Stoke, Swindon, SN5 4JG

MJF CAD SOLUTIONS
www.mjfcadsolutions.co.uk

MJF CAD Solutions
Basepoint Business Centre, Rivermead Drive,
Westlea, Swindon, SN5 7EX
Tel: 01793 407941 - Mob: 07783 226700
Email: mike@mjfcadsolutions.co.uk
Website: www.mjfcadsolutions.co.uk

NOTES:

1. This drawing is the property of MJF CAD Solutions and must not be copied or disclosed for any purpose except as authorised by MJF CAD Solutions or the client.

Rev	Date	By	Chk	Comment

Client: Stephen Cutler, Sam's Cottage, 2 Purton Stoke, Swindon, SN5 4JG

Project Title: Proposed Rear Extension

Drawing Title: Site Location Plan

Drawn by: MJF | Scale: 1:1250 - A4 | Date: July 2023

Drawing No. 0451_05 | Rev.