

Materials key


1. Render
2. Slate roof
3. Windows and doors to be powder coated metal framed with clear glass
4. Black upvc rainwater goods
5. Painted timber doors

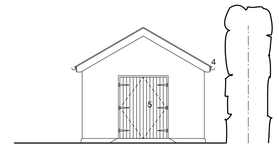


South Elevation

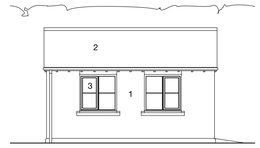


West Elevation

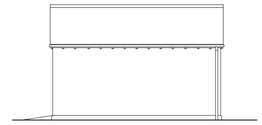

East Elevation

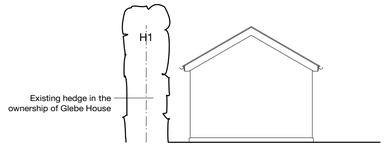

North Elevation

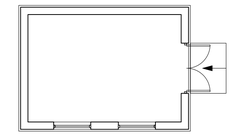

Plan




Roof Plan

0 5 10 M

Proposed Garden Store: Plan and Elevations

Scale: 1:100

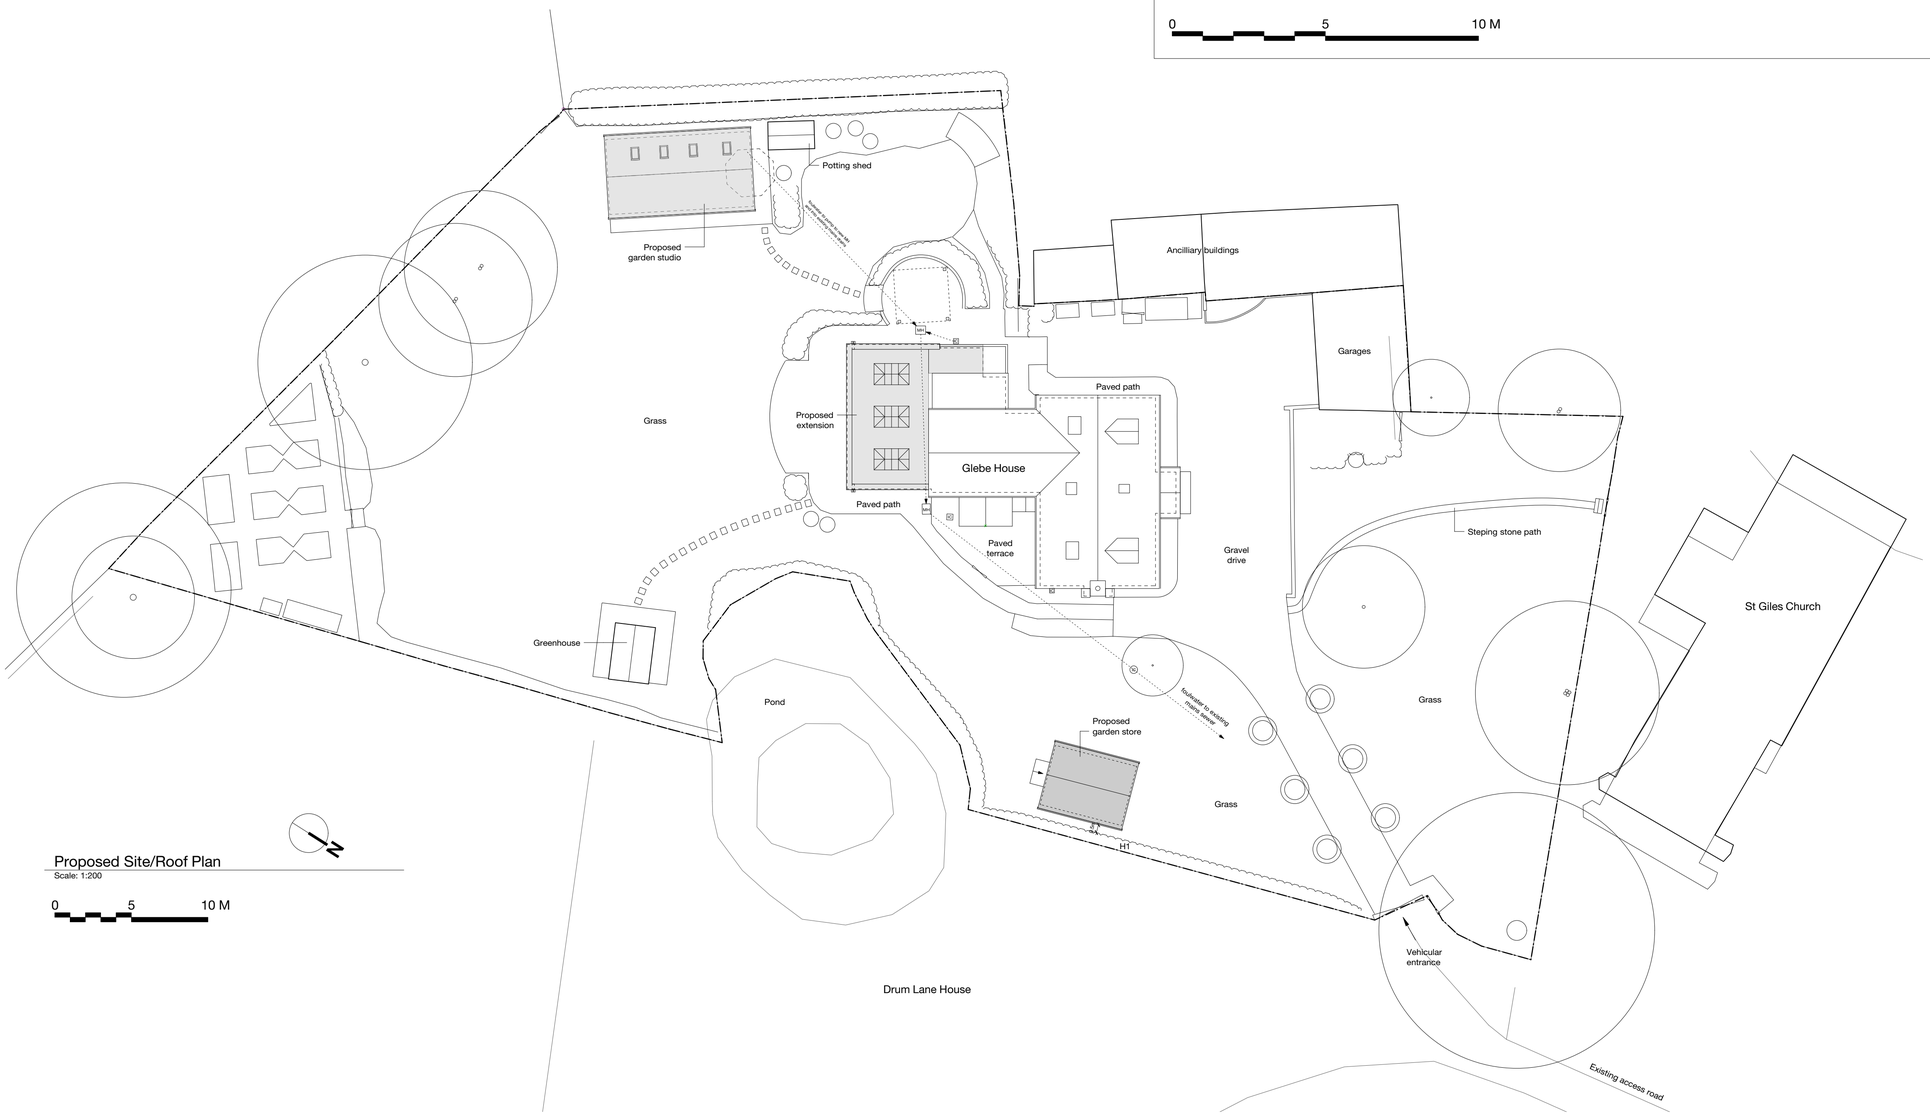

Proposed Site/Roof Plan

Scale: 1:200

0 5 10 M

Planning Consent previously granted to construct a new house extension and garden studio in April 2023: ref no. PL/2023/01345. Non-material amendment approved to add rooflights to the extension in July 2023: ref no. PL/2023/04701

Milton Architects Ltd
Old Stables Court The Parade
Marlborough Wiltshire SN8 1NE

Telephone 01672 514354
Email mail@miltonarchitects.co.uk

milton architects

Project : Glebe House
Tockenham
Proposed garden store

Contents: Proposed site_roof plan
and garden store building

Date : July 2023

Scale : As shown Size : ISO A1

Drawing : **2217 / 03_103**