

94 High Street
Cricklade
SN6 6DF


North

Title: Proposed Floor Plans
Scale: 1:100 at A4

0 5 Metres

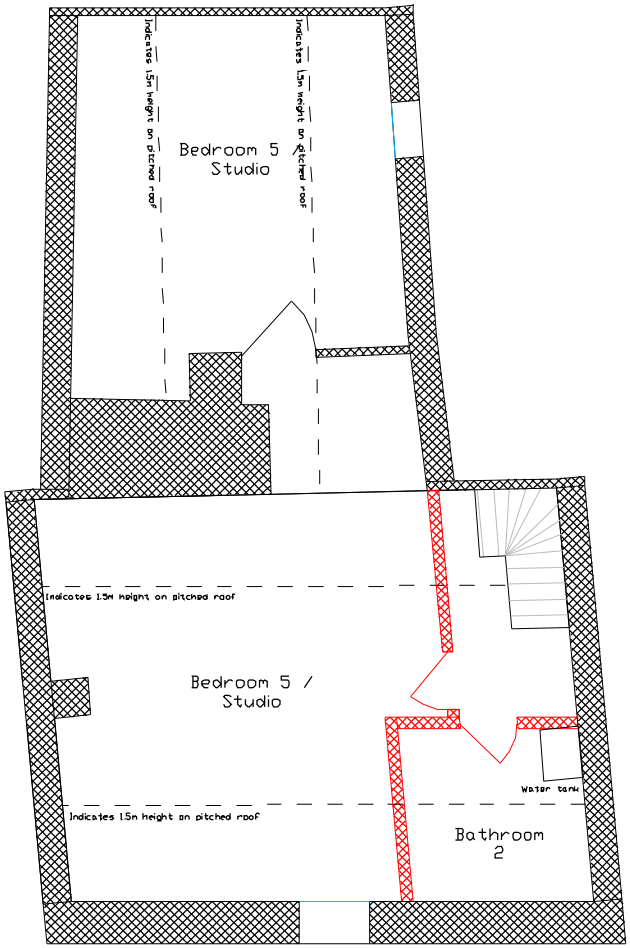

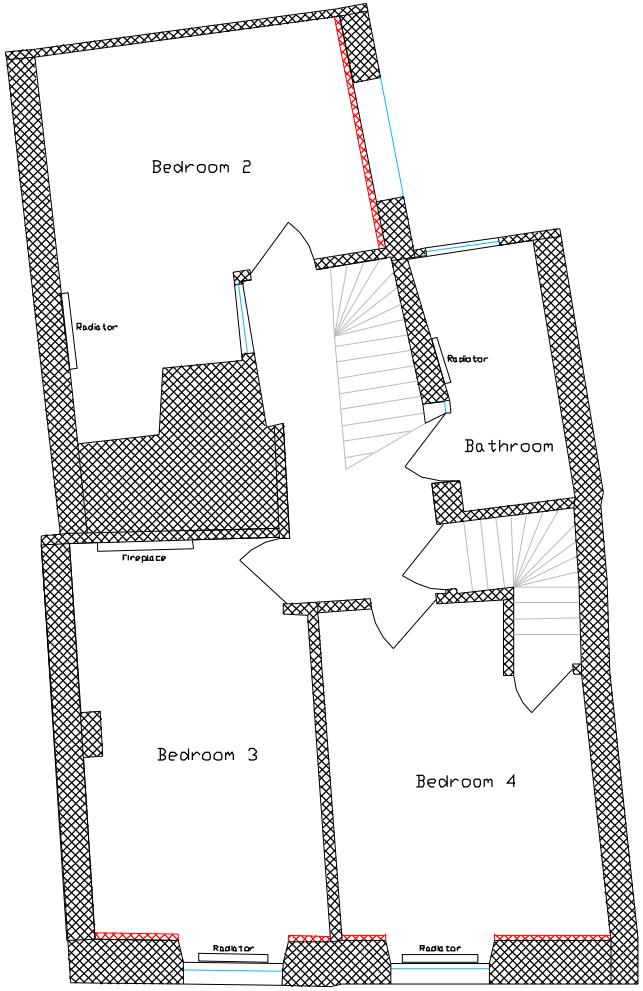

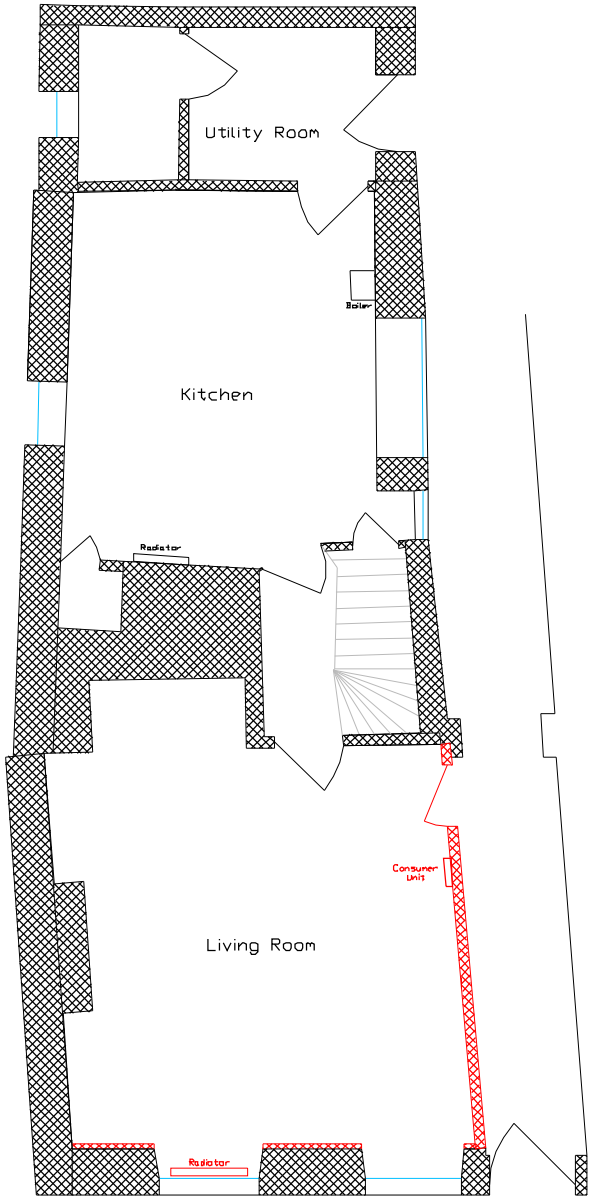


94 High Street
Cricklade
SN6 6DF

Title: Proposed Ground Floor
Scale: 1:75 at A4


North

0 5 Metres

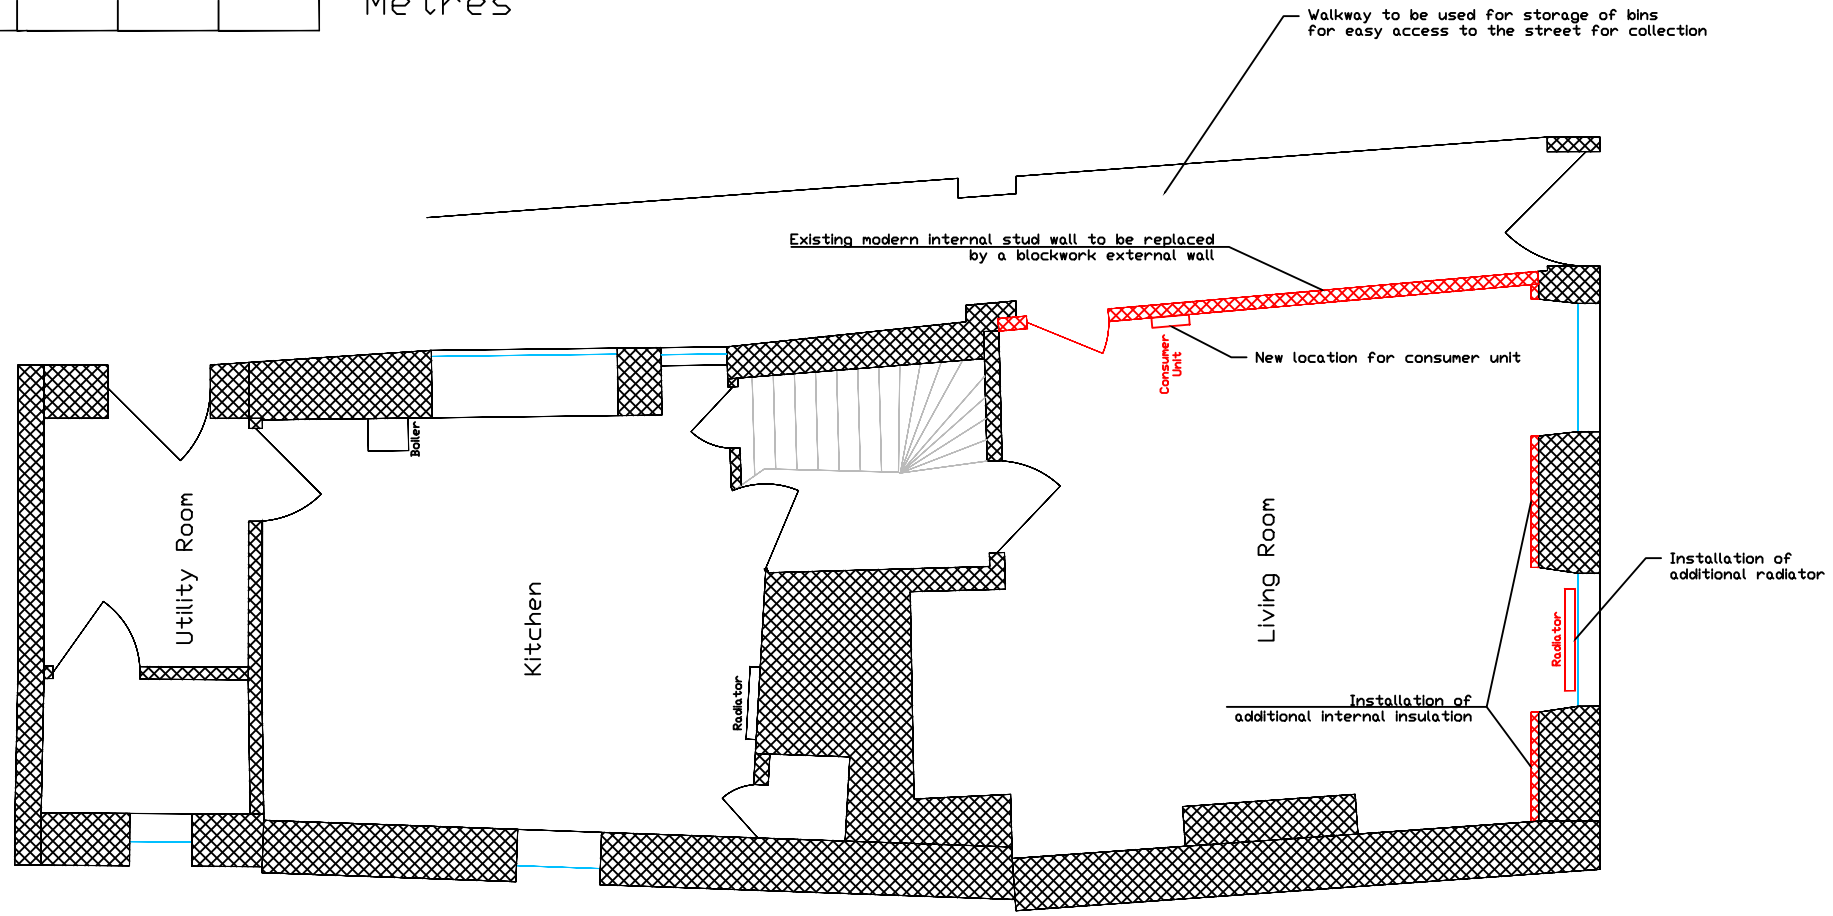

94 High Street
Cricklade
SN6 6DF

Title: Proposed First Floor
Scale: 1:50 at A4

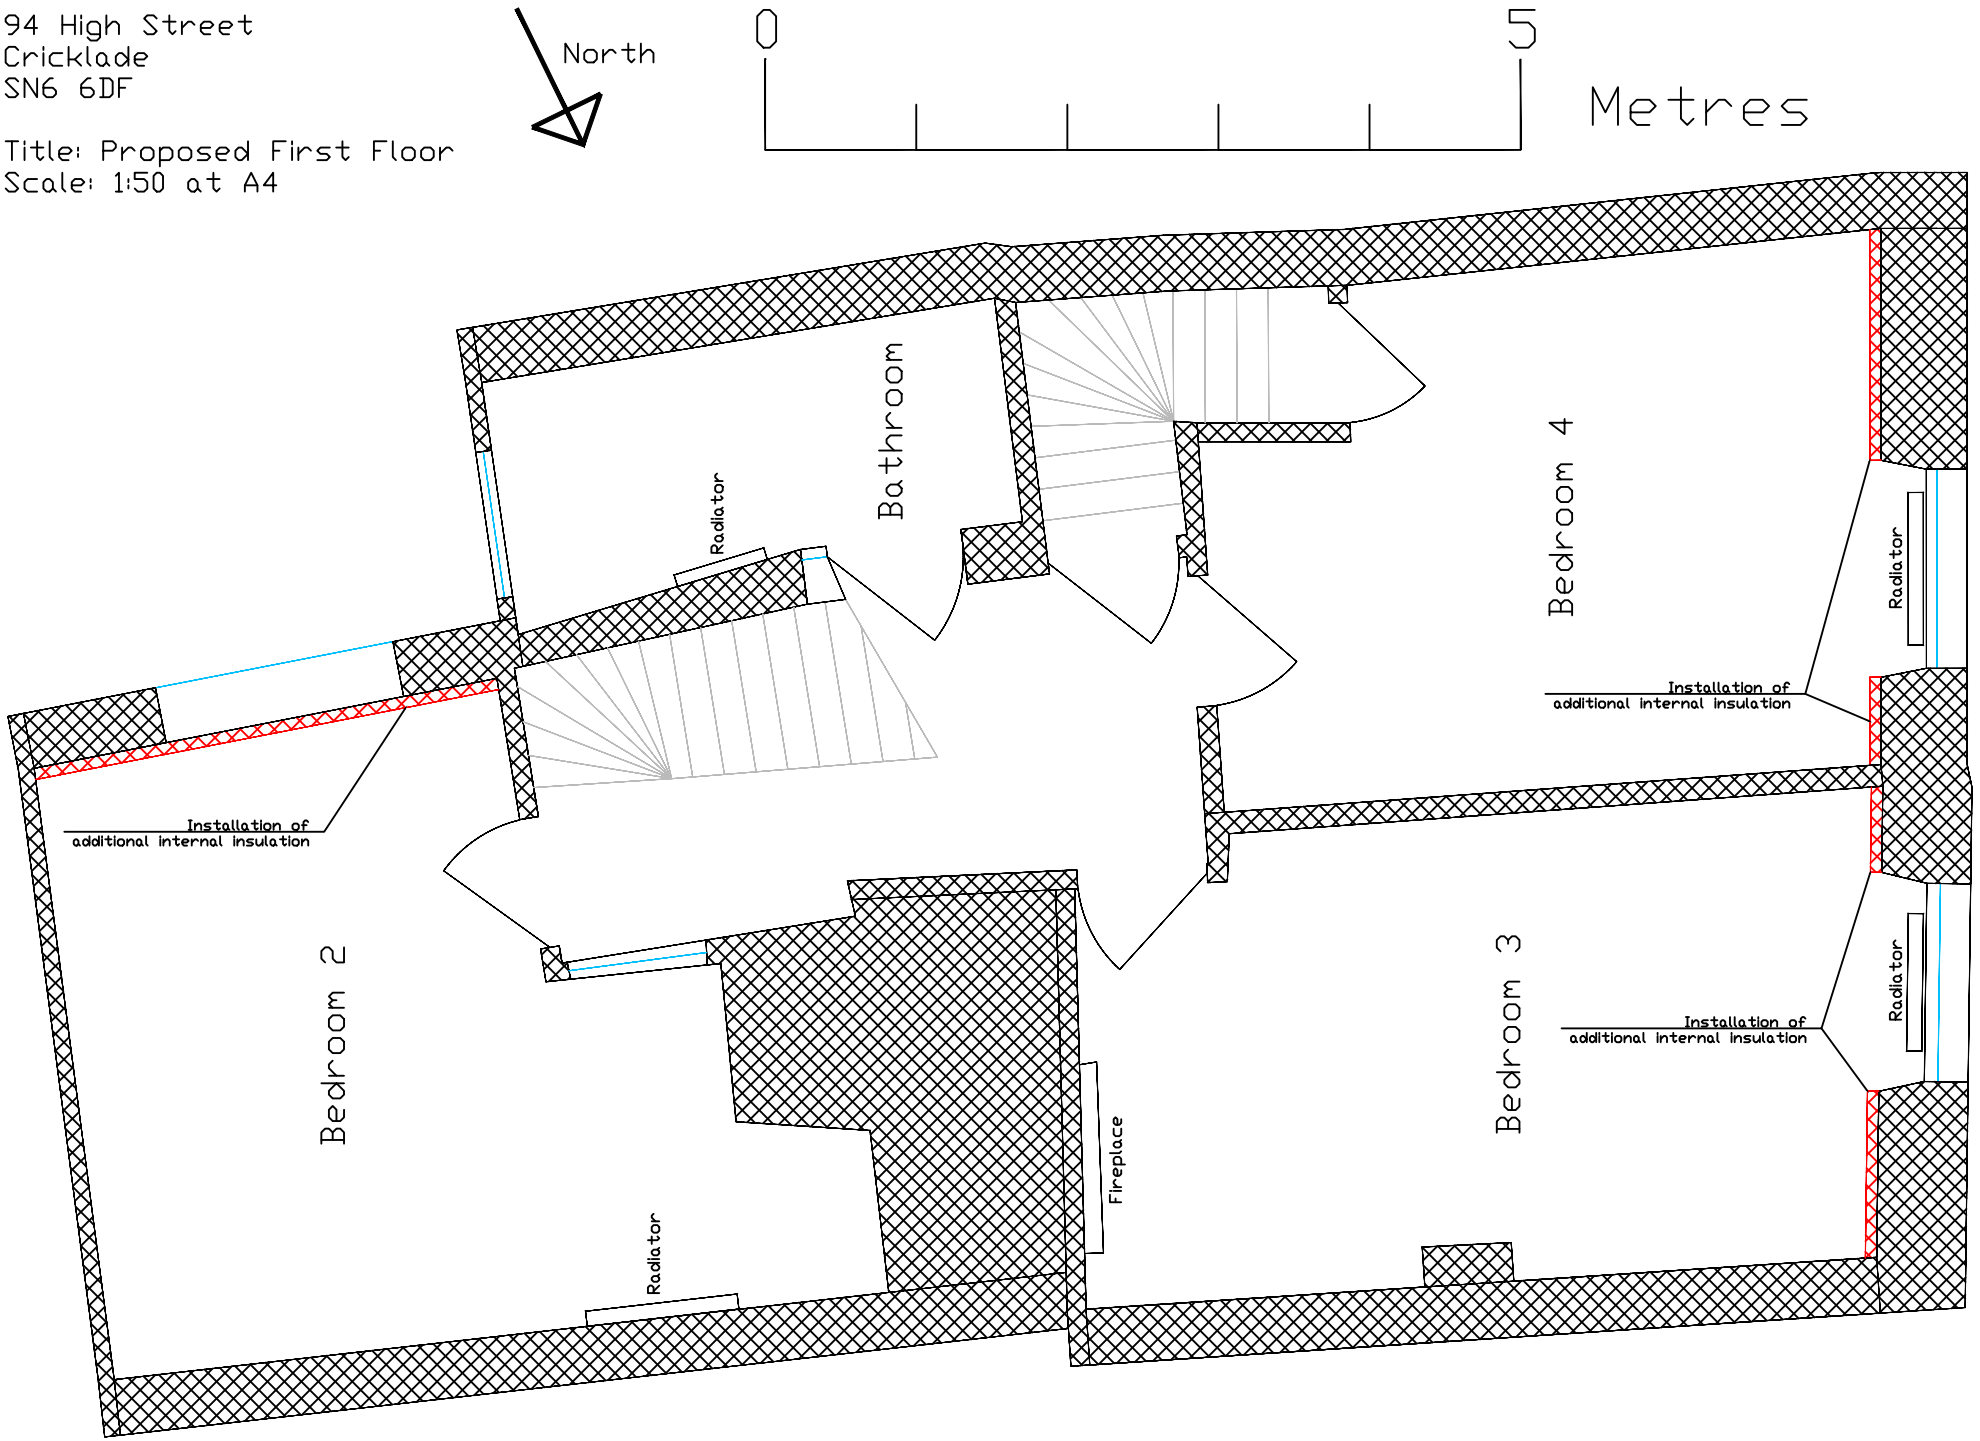

94 High Street
Cricklade
SN6 6DF

Title: Proposed Second Floor
Scale: 1:50 at A4

