THIS DRAWING IS COPYRIGHT
Contractor must take site sizes

0 1m 2m 3

Scale bar (1:50)




LEAD WORX
Lead flat top roo/ vent




CAST IRON AIR BRICK COMPANY
Fly3 Air Brick

Existing East (Front) Elevation
Scale 1:50


Proposed East (Front) Elevation
Scale 1:50

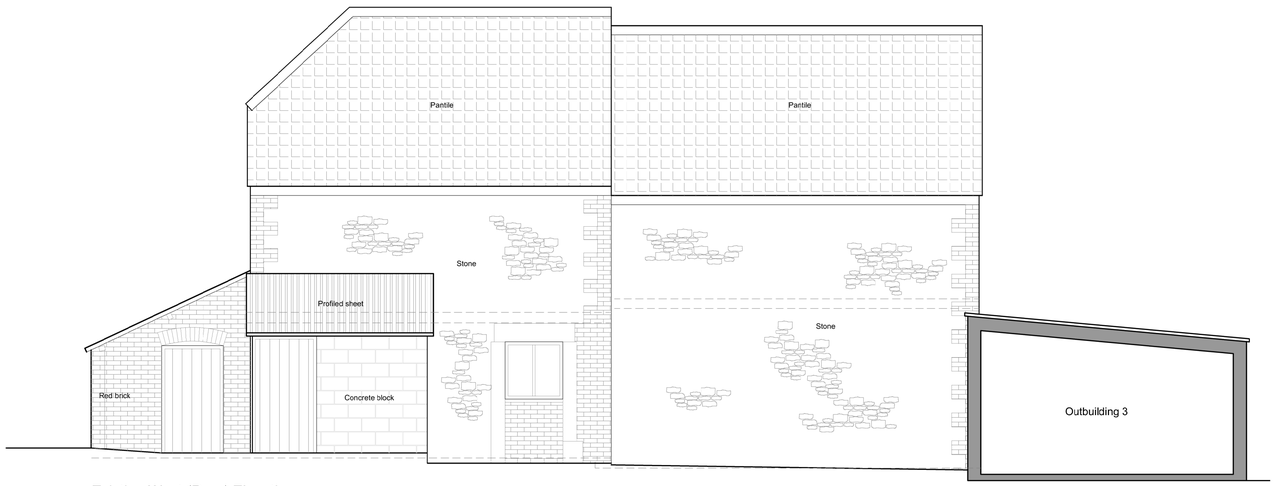

Existing West (Rear) Elevation
Scale 1:50

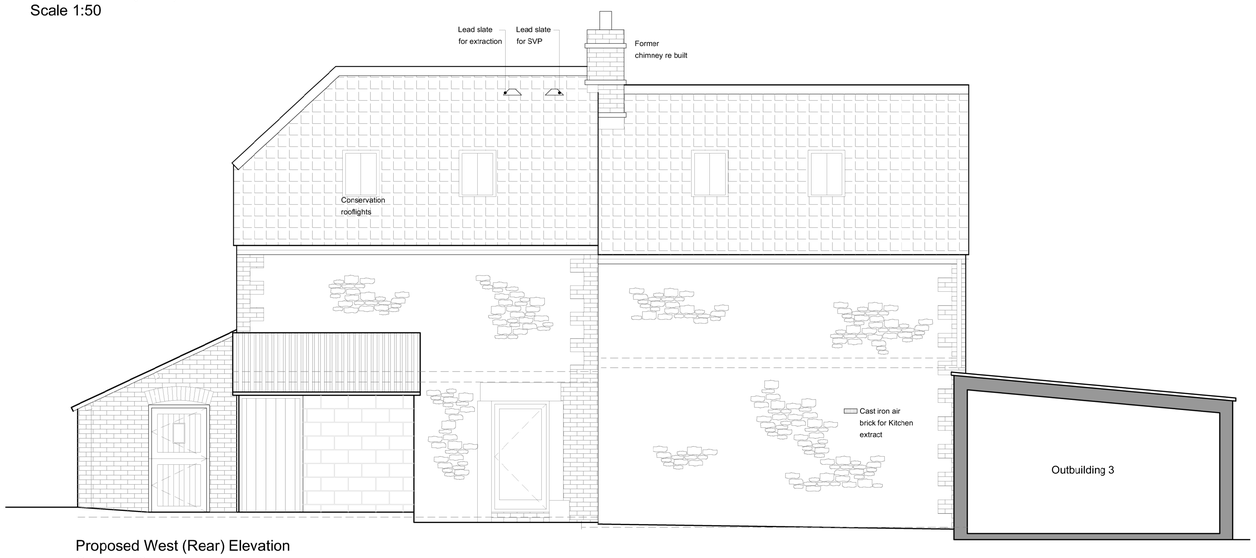


Proposed West (Rear) Elevation
Scale 1:50

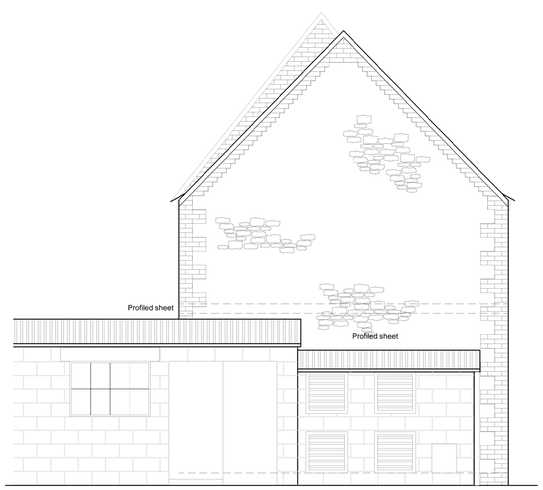


Existing South (Farm Side) Elevation
Scale 1:50



Existing North (Garden Side) Elevation
Scale 1:50

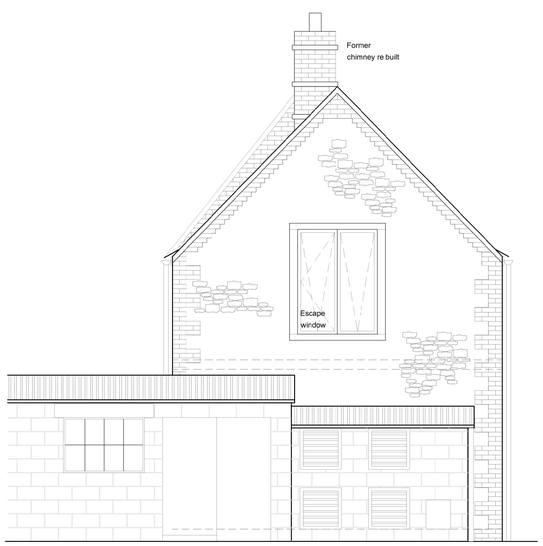

Proposed South (Farm Side) Elevation
Scale 1:50

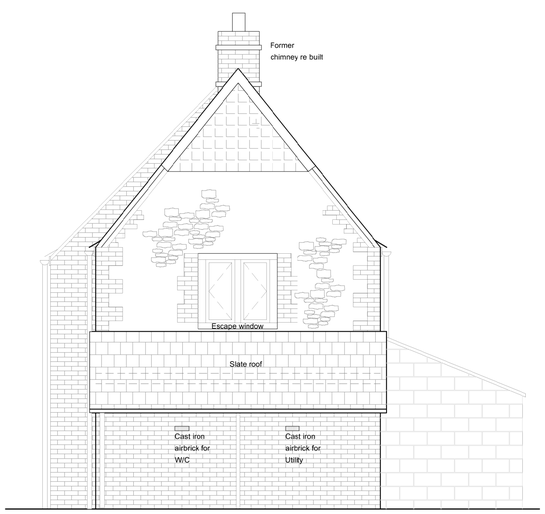

Proposed North (Garden Side) Elevation
Scale 1:50

Rev.	Date		Init
D	24/07/2023	Following planning Ref: (PL/2222/05945) amendments in accordance with Conservation Officers comments and Ecology Report.	JG
C	24/05/2022	Gutters/ Downpipes added	KEPS
B	23/05/2022	Chimney added	KEPS
A	17/05/2022	Floor levels updated	KEPS

CLIENT
Mr & Mrs Plumb

PROJECT
Barn Conversion
Little Thornham Farm, Seend

DRAWING
Existing & Proposed Elevations

DRAWN:	Date:	Scale:
KEPS	05/04/2022	1:50 @ A1
Drawing number: 3928-02		Rev. D

DOLMAN
ARCHITECTURAL DESIGNERS BUILDING SURVEYORS
COST CONSULTANTS CDM PRINCIPAL DESIGNERS
Sussex House
Bath Road
Devizes
Wiltshire SN10 2AF
Tel: 01380 729456
Web: www.dolmansurveyors.co.uk
Email: info@dolmansurvsyors.co.uk