
705 Sheelin Lodge

Planning

CLIENT
Mr & Mrs Drake

ADDRESS
Sheelin Lodge, Ashley
Corsham
Wiltshire
SN13 8AN

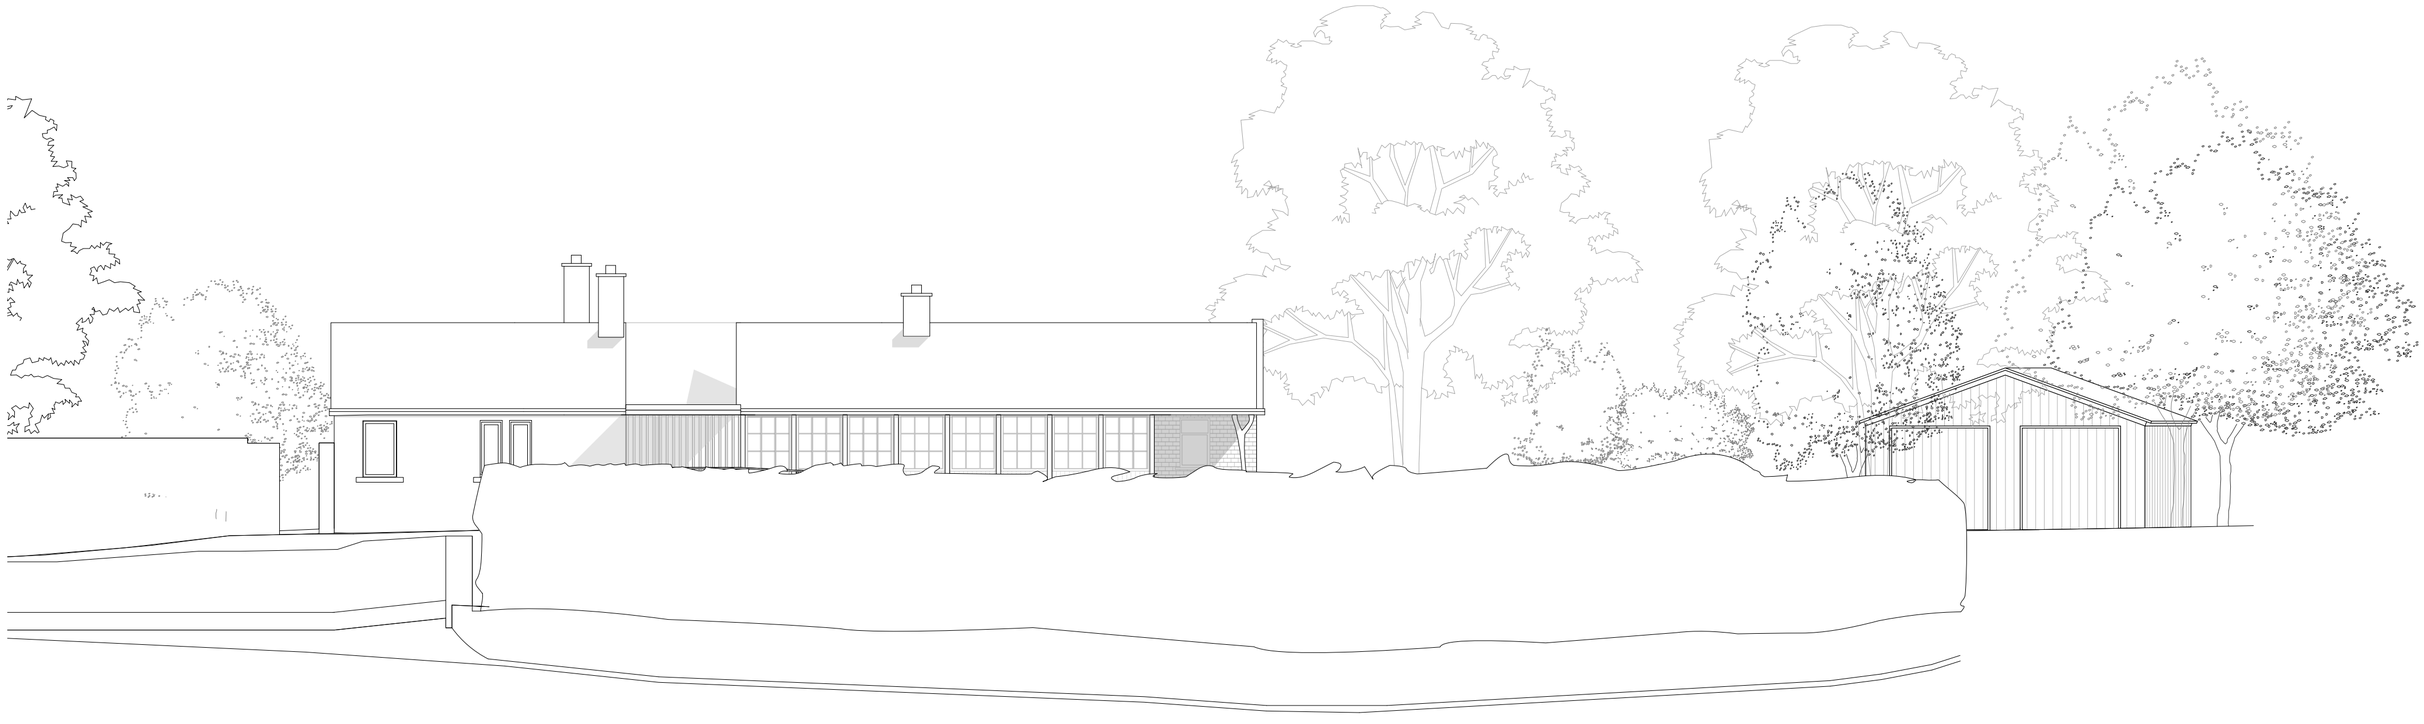

REV. DATE NOTES

0 1 2 3 4 5 M

PR street elevations

PROJECT	STAGE	DRAWING	REV	DRAWN
705	PL	18		

SCALE	SIZE	CREATION
	@ A2 L	FEB 2023

ARTEL 31
architects that build
artel31.co.uk · 01249 445656 · 5 Union Road SN15 1HW

THIS DRAWING IS COPYRIGHT © OF ARTEL31 LIMITED
REPRODUCTION IS ONLY TO TAKE PLACE WITH PRIOR WRITTEN AUTHORITY
ALL DIMENSIONS TO BE CONFIRMED ON SITE BEFORE ANY WORK COMMENCES
ANY DISCREPANCIES FOUND IN DRAWINGS OR OTHER DOCUMENTATION MUST
BE BROUGHT TO THE ATTENTION OF THE ARCHITECT BEFORE PROCEEDING