


Ground Floor



First Floor

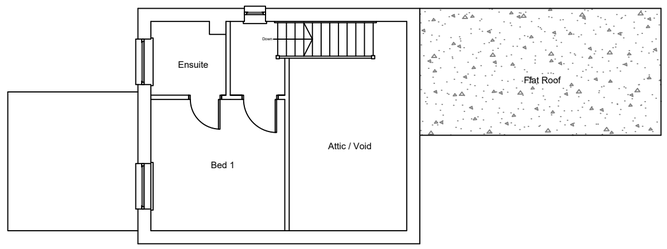

Front Elevation



Side Elevation



Side Elevation



Rear Elevation

Internal Areas:

Ground Floor - 49.9 m^2

First Floor - 16.2 m^2

Total: 66.6 m^2

Rev	Date	Description

SCALE 1:100

0 1m 2m 3m 4m 5m

- All drawings are copyright
- Report all discrepancies to project administrator
- Do not scale drawing for construction purposes
- All dimensions to be checked on site

Project Title

23 Greenway
Bushton
Swindon
SN4 7PX

Client

-

Ian Sullivan Architecture Ltd

101 Victoria Road, Swindon, Wiltshire SN1 3BD.
Tel/Fax 01793 612663 - E-mail: info@iansullivanarchitecture.co.uk

Drawing Title

EXISTING FLOOR PLANS & ELEVATIONS

Job No	Drawing No	Rev
3052	125	-

Scale	Drawn	Chkd	Date
1 : 100 @ A2	OS	ISA	July 2023