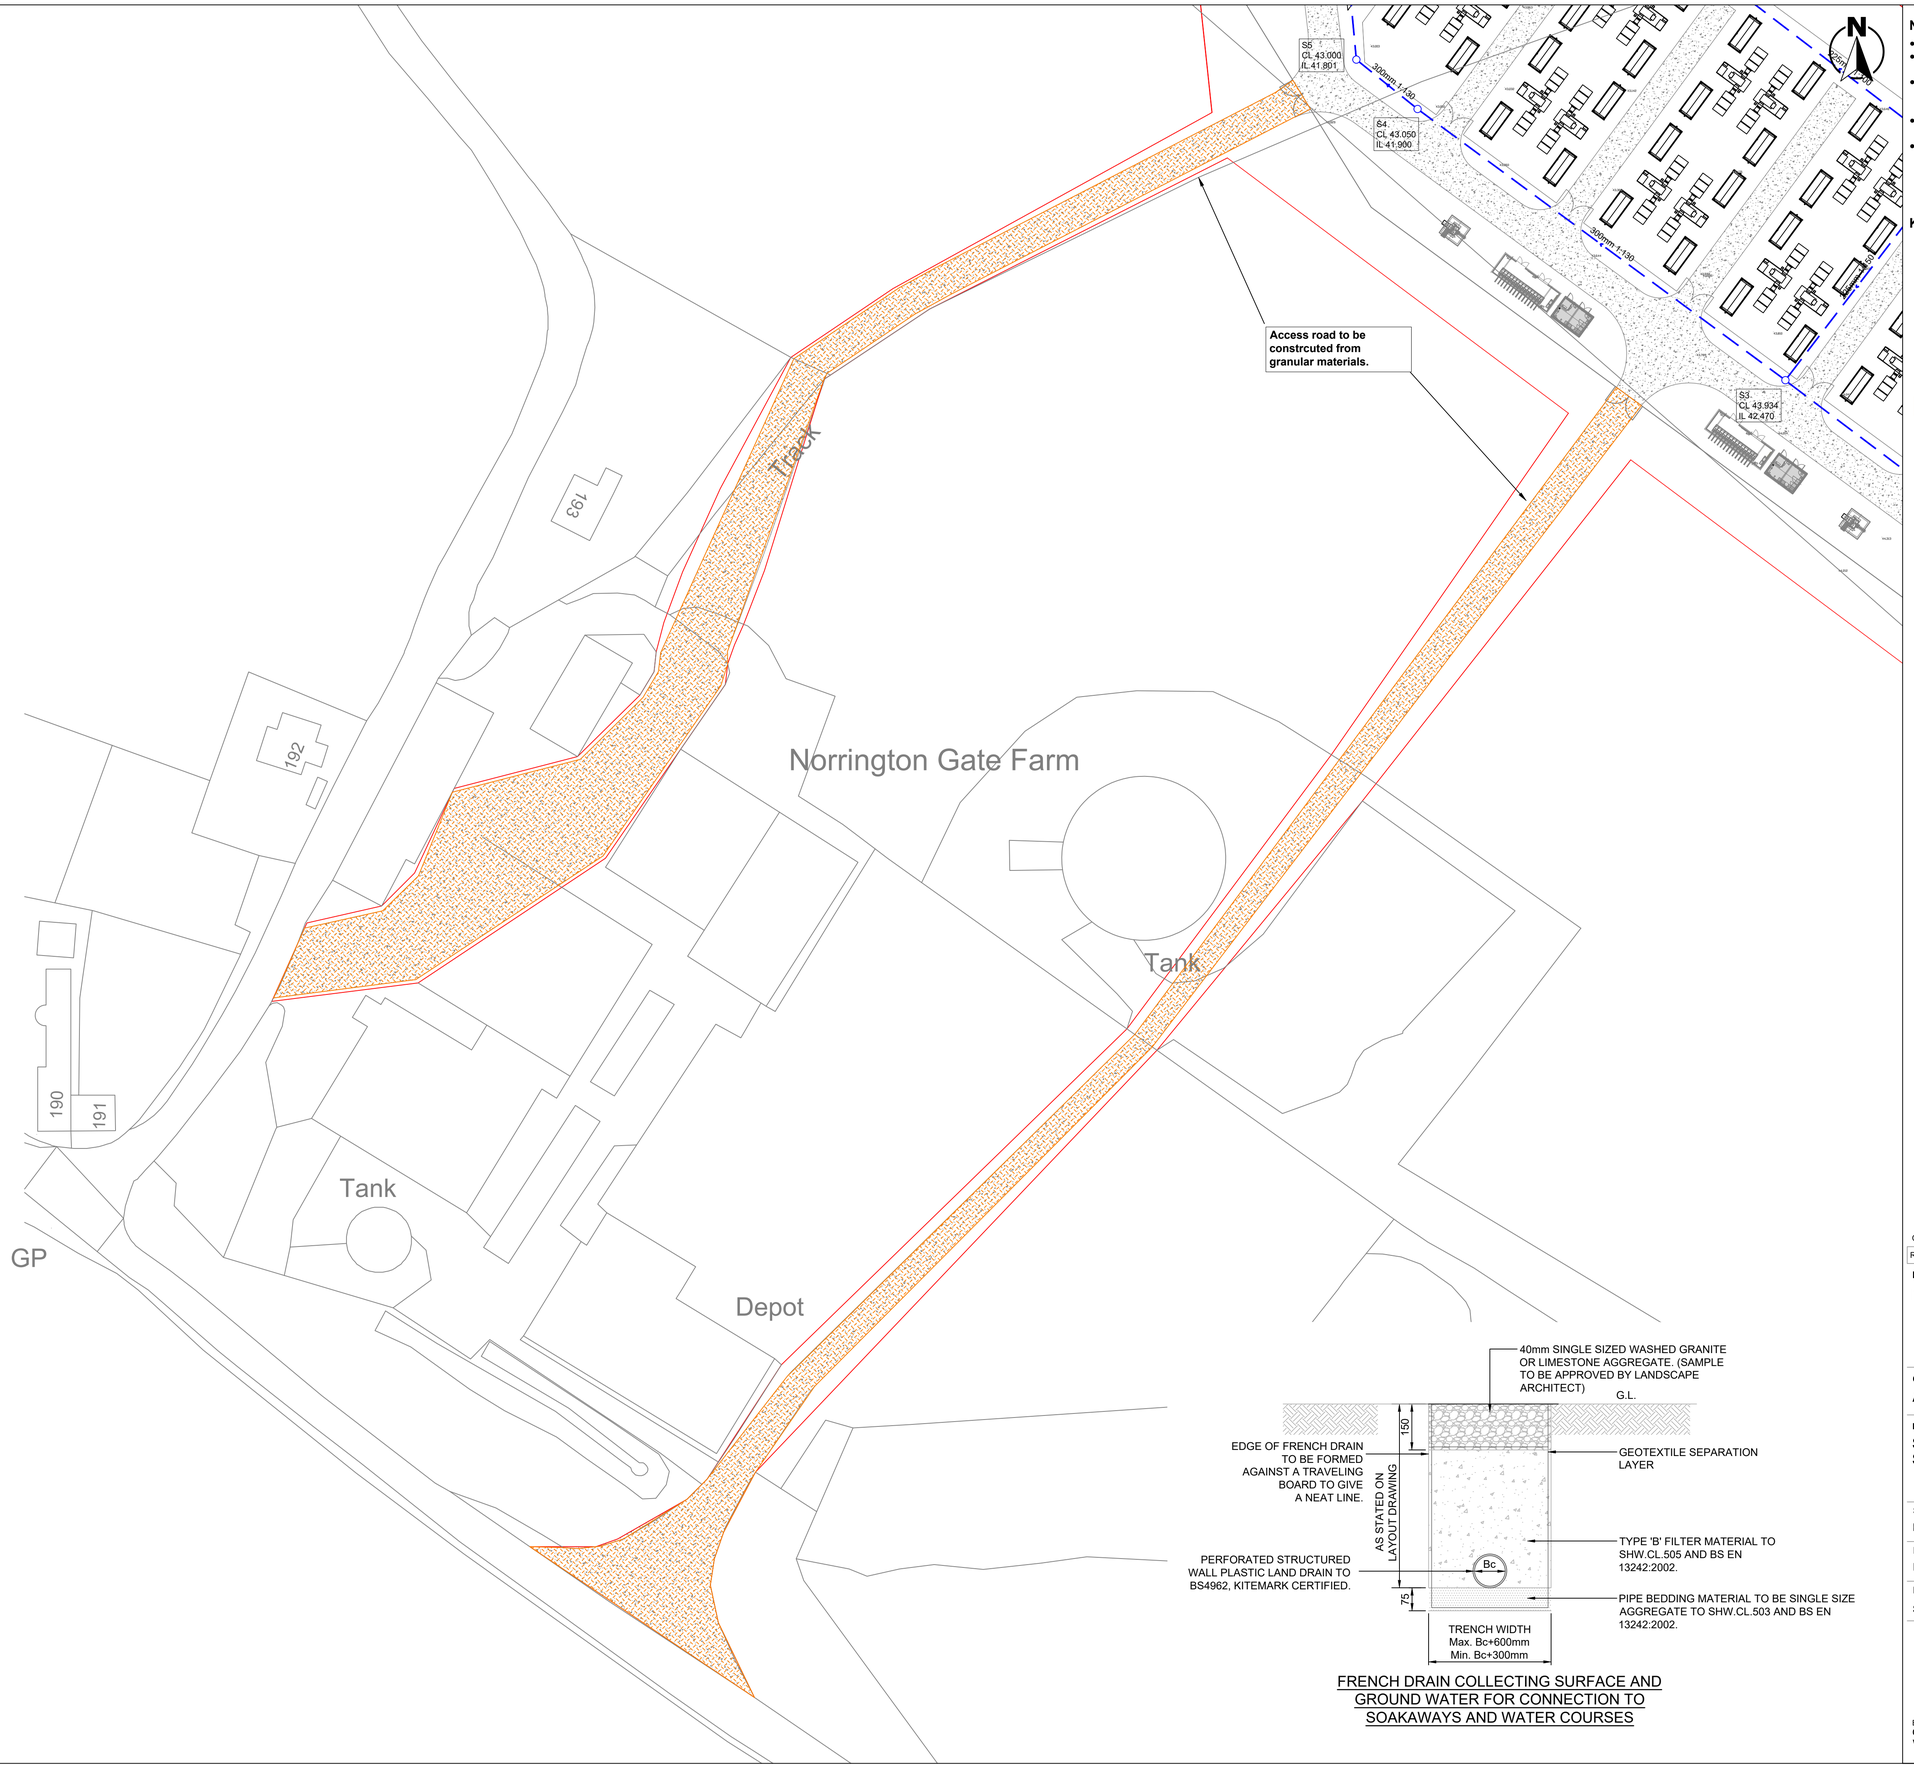


FRENCH DRAIN COLLECTING SURFACE AND GROUND WATER FOR CONNECTION TO SOAKAWAYS AND WATER COURSES

NOTES

- Do not scale from this drawing
- All dimensions are in meters unless stated otherwise
- This drawing is to be read in conjunction with all relevant drawings and documents associated with this project.
- All surveyed information including levels and layout is provided by others
- All existing and proposed dimensions, levels and locations to be checked and verified by the main contractor on site prior to the commencement of the works and any anomalies reported to the engineer.

KEY

- Site Boundary
- Filter Drain beneath gravel trench
- Surface water carrier pipe
- Surface Water Manhole
- Polycellular Attenuation Tank
- Access Track - Granular Surface

Rev	Date	Description	DRA	CHK	APP
C01	14/04/23	First Issue	LW	RB	LA

Project
Norrington Gate

Client
Arlington Energy Ltd

Drawing Title
Surface Water Drainage Strategy
Sheet 2

Status	Date	Scale
For Construction	14/04/23	1:500 @ A1

Drawn	Designed	Checked	Approved
LW	RB	RB	LA

DWG No. SHF.349.016-ENZ-XX-DR-D-0002
Revision C01

enzygo environmental consultants
BRISTOL 01454 269 237 www.enzygo.com
MANCHESTER 0161 413 6444
SHEFFIELD 0114 321 5151 hello@enzygo.com

© Crown copyright and database rights 2019 Ordnance Survey 0100031673