
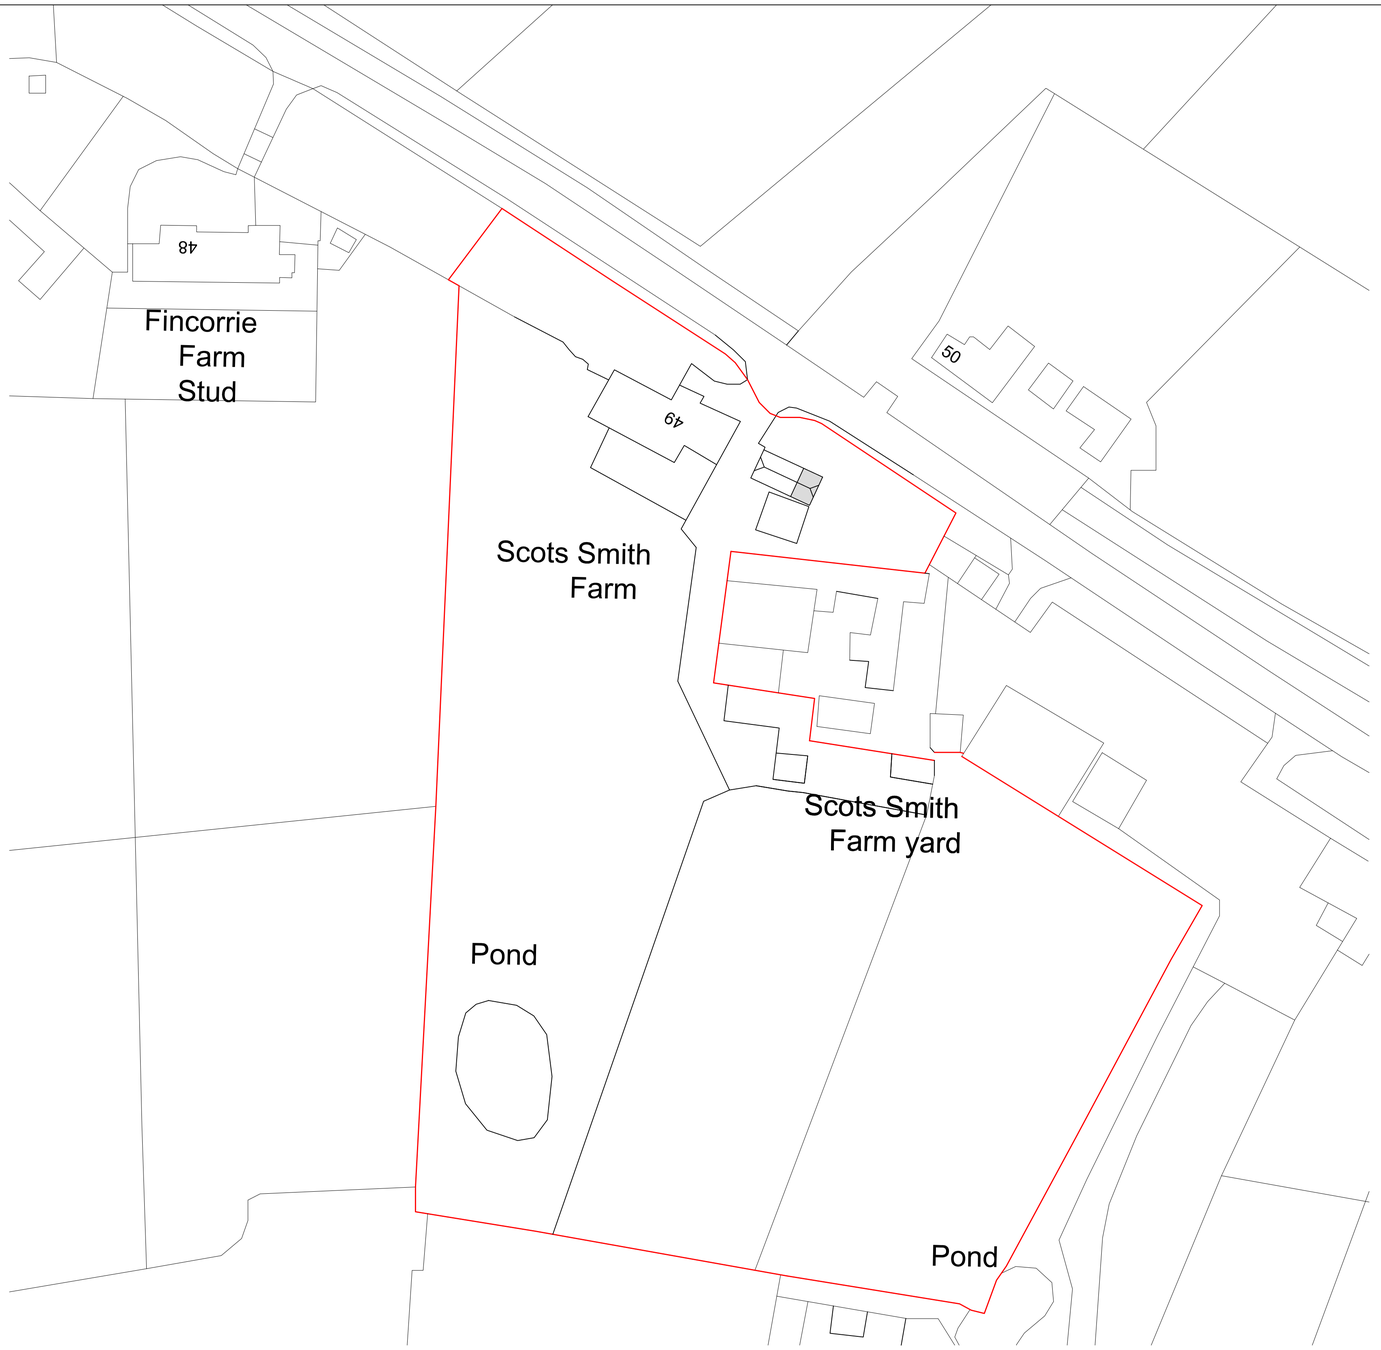


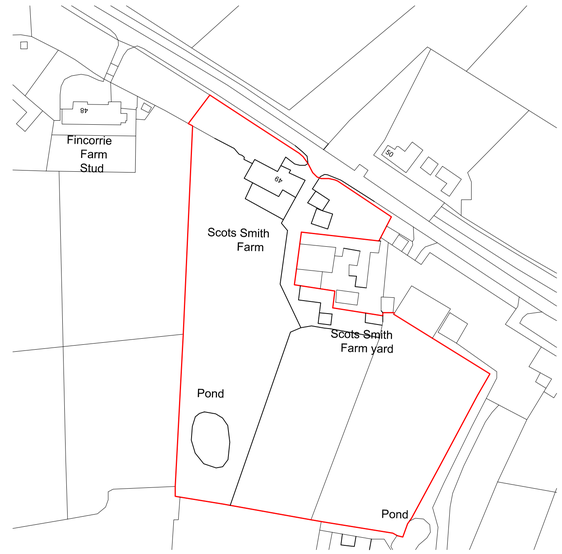

Location Plan
Scale 1:1250

Block Plan
Scale 1:500

Scale 1:100
Scale 1:200
Scale 1:500
Scale 1:50
SCALE BARS IN METRES

client: Mr and Mrs Hume.

SITE ADDRESS: Scots Smith Farm
Sodden Lane
Dauntsey
SN15 4JA

PROJECT: Convert and extend outbuilding into annex.

RAND PLANNING CONSULTANCY LTD
Phil Rand
Cherry Tree House
Clardon lane
Purton.
Wiltshire
SN5 4HN
TEL 01793 771128

Drawn by	Drawing No
Phil Rand	02
Scales: 1:500 1:100 1:50	Date: 1st July 2023