
Proposed Materials
1. Grey windcatchers ventilation units
2. Solar PV
3. Proprietary roof edge protection system
4. Roof mounted air source heat pumps
5. Red facing brick
6. Timber/aluminium composite windows in RAL 6019
7. Aluminium doors in RAL 6019
8. Aluminium coping/fascia in RAL 3012
9. North lights
11. Pitched roof with dark grey concrete roof tile
12. Flat roof lights
13. Metal balustrade in RAL 6019
14. Timber fins
15. Timber/aluminium composite windows in RAL 3012
16. Cycle shelter

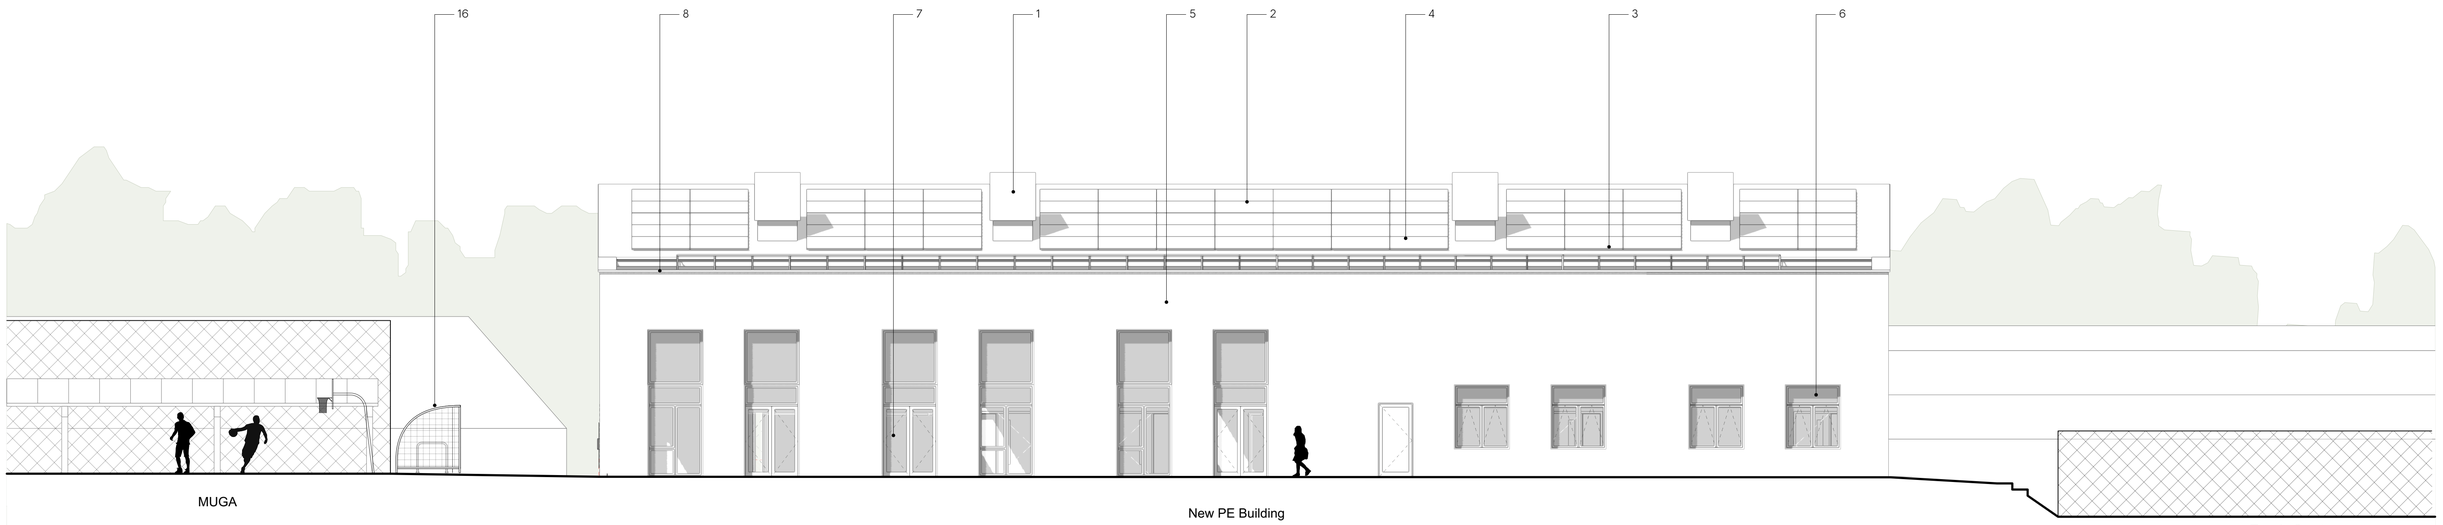

Proposed South Elevation
Scale: 1:100

Footprint Architects

Footprint Architects Ltd
The South Suite, Third Floor, Heliting House
35 Richmond Hill, Bournemouth, BH2 6HT

01202 818966
hello@footprintarchitects.co.uk
www.footprintarchitects.co.uk

1:100 @ A1

0m 2m 4m 8m 16m

Notes: Unless otherwise stated, this drawing is for information only. Do not scale. Use figured dimensions only. Check all dimensions on site and advise of any discrepancies before commencing work on site. Copyright Footprint Architects Ltd.

#	Date	Revision Note
P01	30/06/2023	For Review/ Comment.
P02	18/07/2023	Suitable for Approval.
P03	26/07/2023	Suitable for Review/Comment
P03	27/07/2023	Planning Issue.

Kingdown School | Warminster

Created: JUNE 2023

Proposed South Elevation | Project Ref: 7226 | 1:100 @ A1

Drawing No: KDS-FTPT-ZA-00-DR-A-080014 | Status: S4 - Suitable for Stage Approval | Rev: P03