
NOTE: This drawing is the copyright of UBU Design LTD, all rights reserved.


Do not scale from this drawing, except for planning purposes only. All dimensions/levels to be checked. UBU Design LTD accept no liability for any expense loss or damage of whatsoever nature and however arising from any variation made to this drawing or in the execution of the work to which it relates which has not been referred to them and their prior approval obtained.

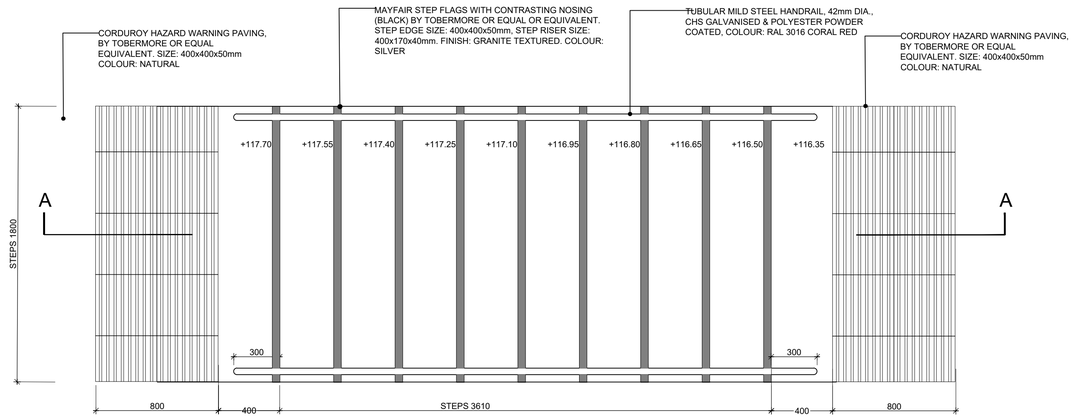


PLAN OF STEPS 01
SCALE 1:20



KEY PLAN NTS

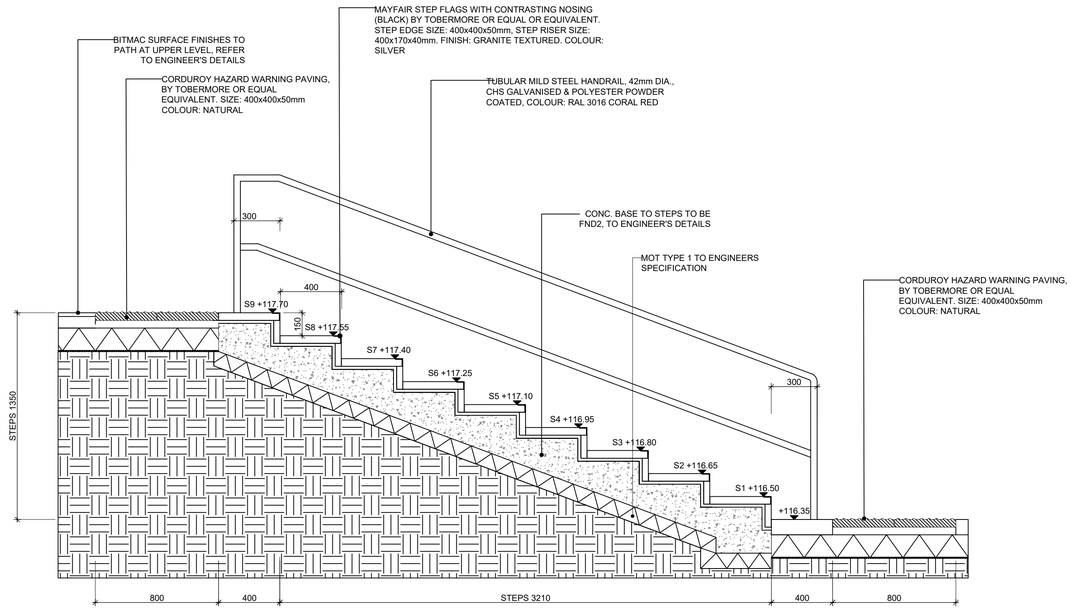

SECTION A-A THROUGH STEPS 01
SCALE 1:20

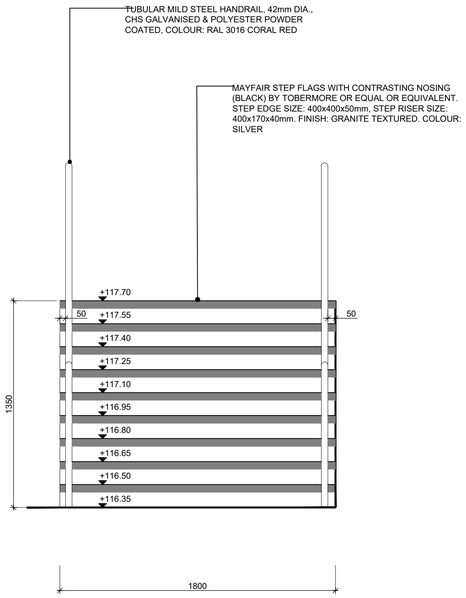

ELEVATION OF STEPS 01
SCALE 1:20

0 1m 2m
SCALE

REV	DATE	COMMENTS	DRN	CHK	APP
P02	14/07/23	Updated to Footprints comments - STAGE 3 ISSUE	AB	MJ	
P01	16/06/23	STAGE 3 ISSUE	AB	MJ	

UBU Design LTD
7a Wintex House, Easton Lane
Business Park, Easton Lane,
Winchester, Hants, SO23 7RQ
+44 (0) 1962 856 008
studio@ubu-design.co.uk
www.ubu-design.co.uk

PROJECT: KINGDOWN SCHOOL	
TITLE: STEP 01 DETAILS	
CLIENT: KINGDOWN SCHOOL	
SCALE: 1:20@A1	DATE: 14/06/2023
JOB NO: 2073	DWG NO: KING-UBU-ZZ-ZZ-DR-L-2000
STATUS: STAGE 3	REV: P02