DO NOT SCALE FROM THIS DRAWING ALL DIMENSIONS TO BE CHECKED ON SITE PRIOR TO COMMENCEMENT. ANY DISCREPANCIES TO BE REPORTED IMMEDIATELY TO THE ARCHITECT.

NOTE:
Rafters 100 x 50mm @400ccs
Double trimmer rafters at new rooflight opening

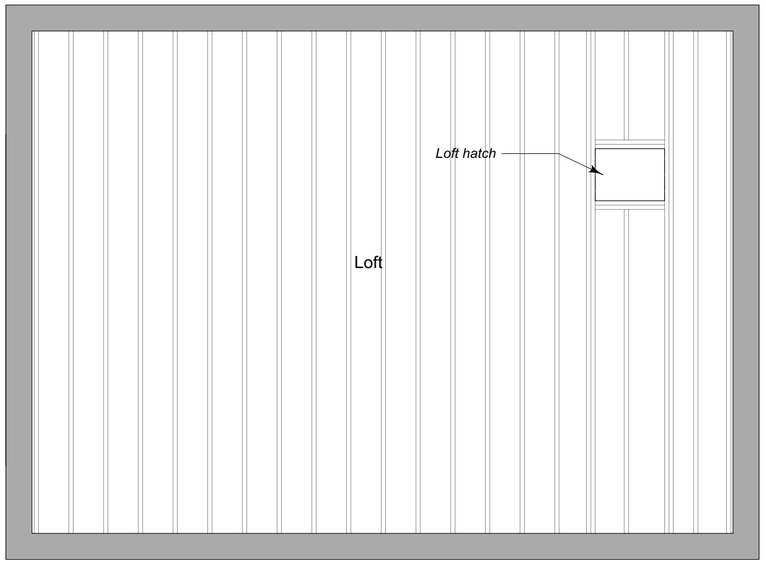

PLN 01 Existing Loft Plan
1:50

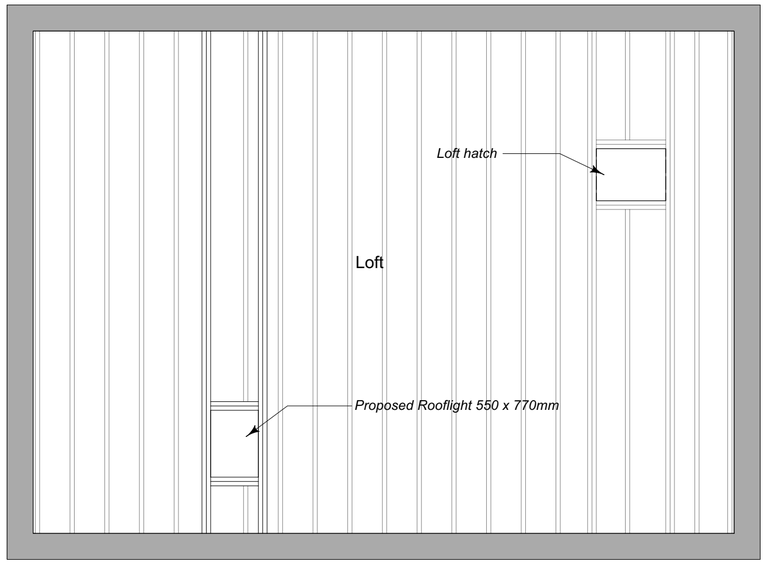

PLN 02 Proposed Loft Plan
1:50

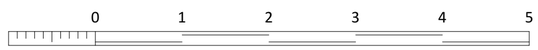

PAUL STEVENS ARCHITECTURE LTD
Unit 3 Boathouse Meadow Business Park
Cherry Orchard Lane
Salisbury
Wiltshire
SP2 7LD

Tel No: 01722 349384

THIS DRAWING IS COPYRIGHT. IT MUST NOT BE COPIED, USED OR DISCLOSED TO THIRD PARTIES WITHOUT PRIOR PERMISSION.

PROJECT:

44 Montague Rd
Salisbury
SP2 8NL

DRAWING:

Existing & Proposed
Loft Plans

SCALE: 1:50 @ A1

DATE: Aug 2023

DESIGN: ☐ PLANNING: ☒ BLDG REGS: ☐
TENDER: ☐ CONSTRUCTION: ☐

DRAWN: CJM DATE:

CHECKED: DATE:

JOB No: 1038

DWG No: 07 REV:

CURRENT: ☐
SUPERSEDED: ☐