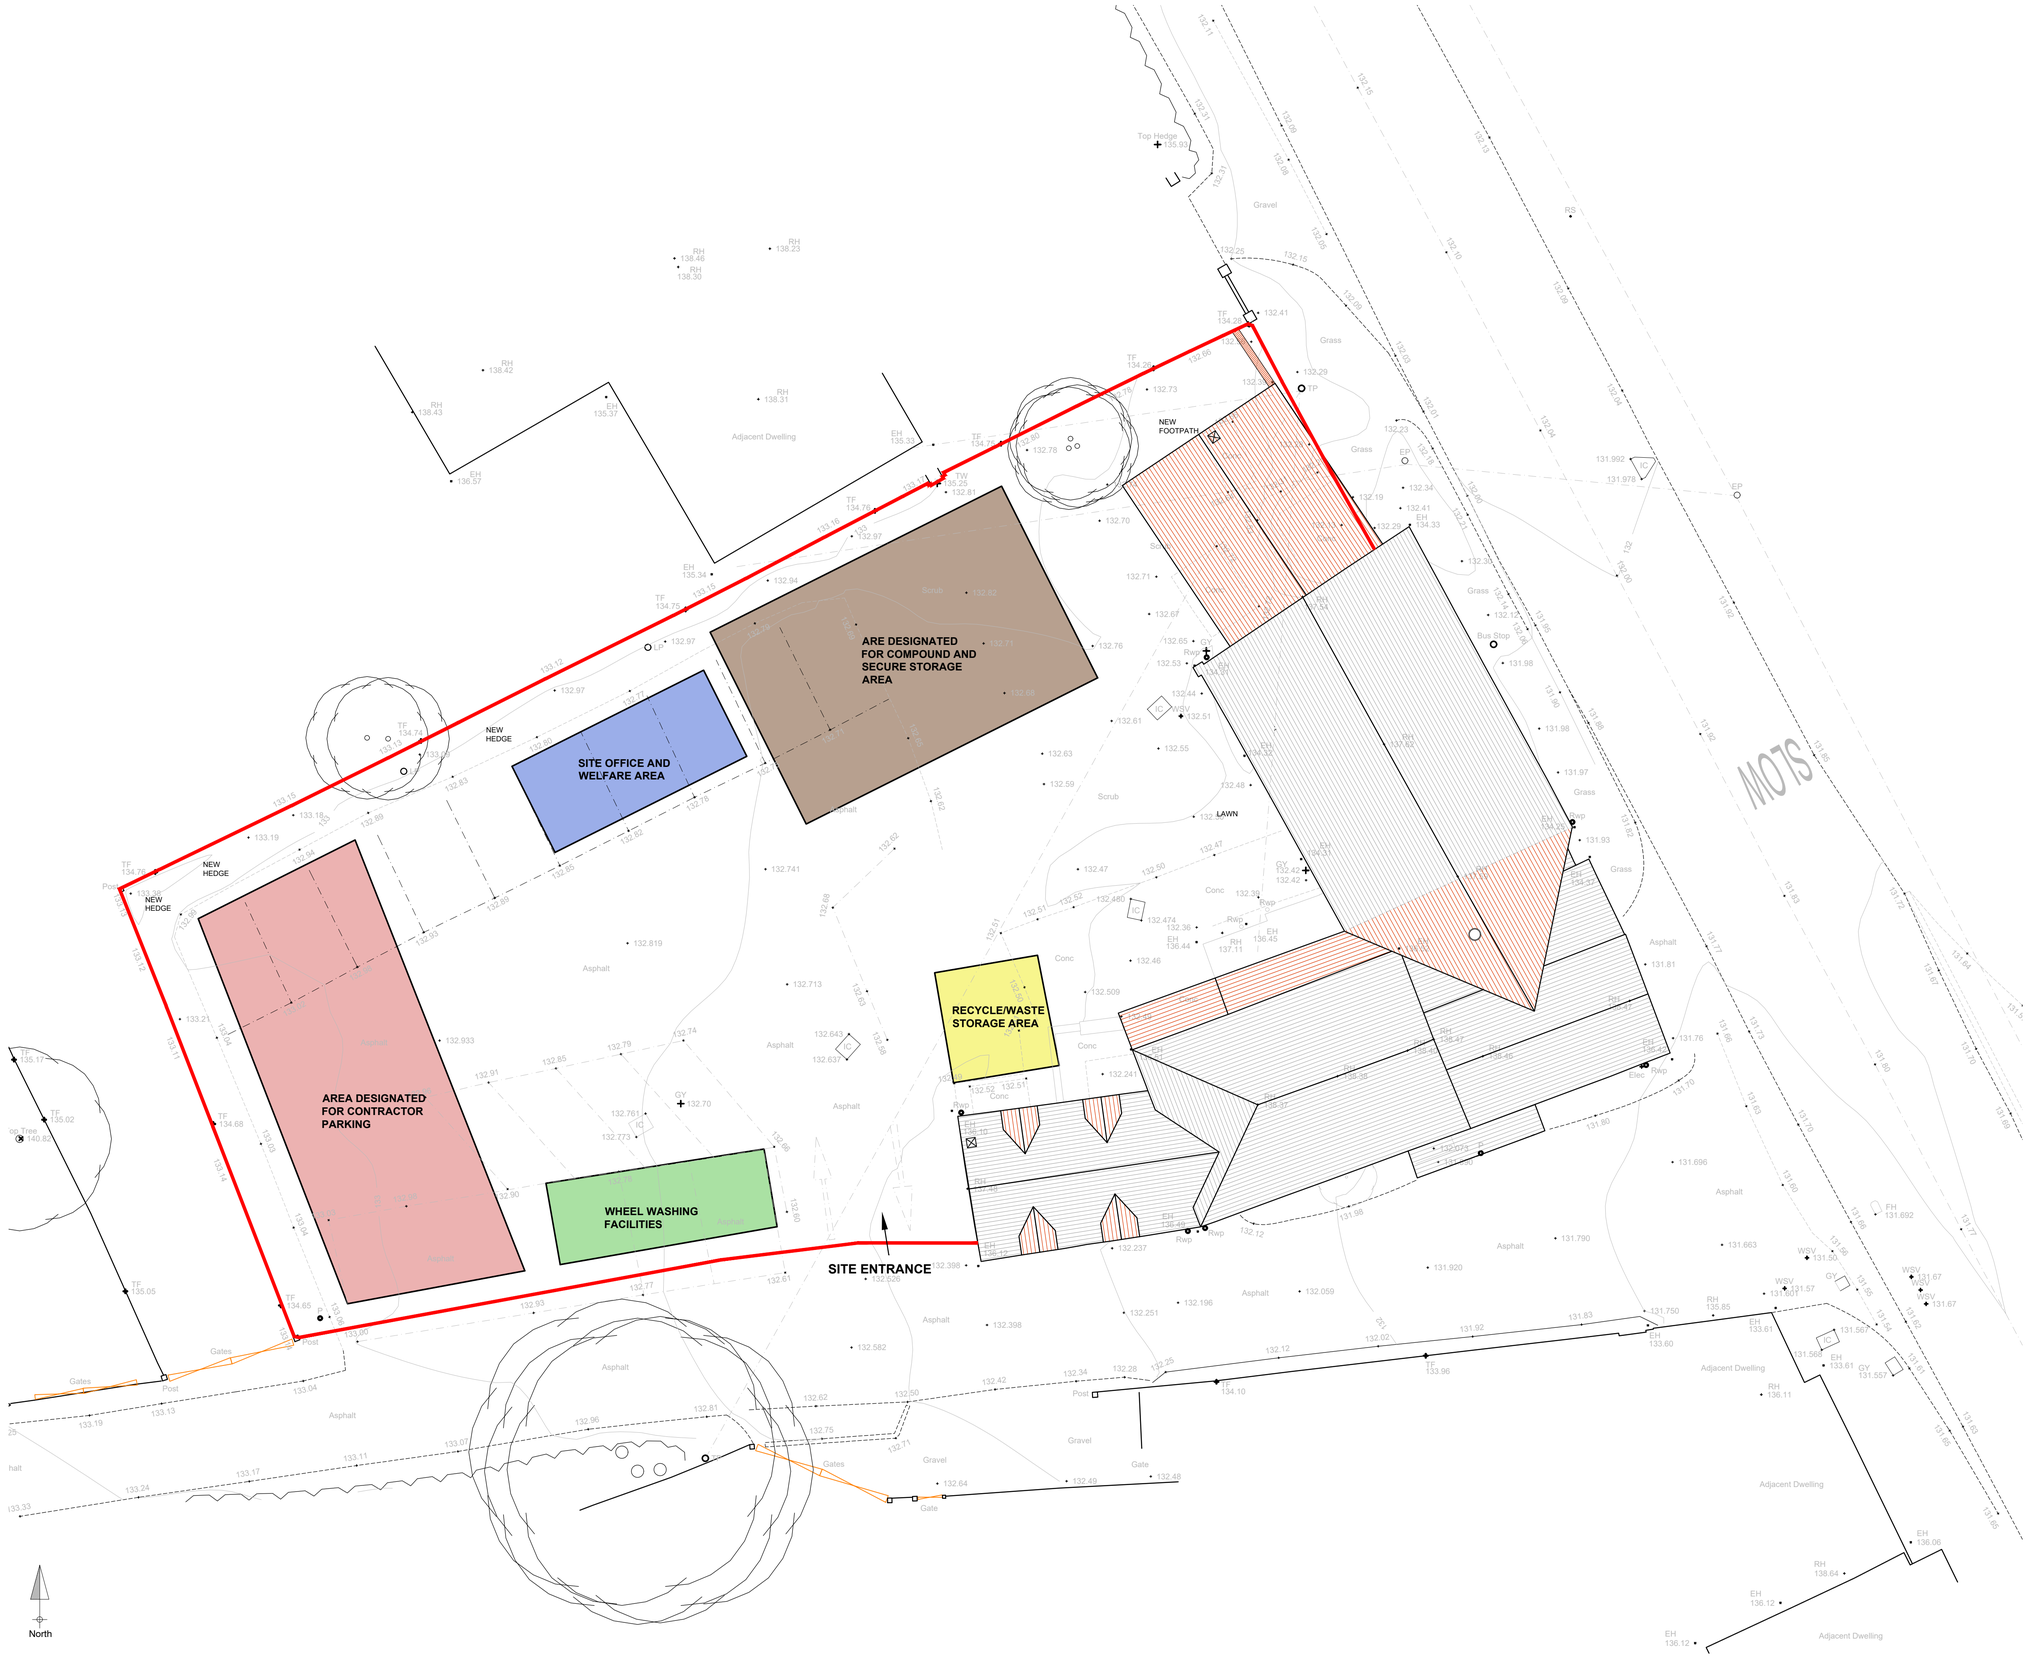


KEY

- AREA DESIGNATED FOR CONTRACTOR PARKING
- SITE OFFICE AND WELFARE AREA
- ARE DESIGNATED FOR COMPOUND AND SECURE STORAGE AREA
- RECYCLE/WASTE STORAGE AREA
- WHEEL WASHING FACILITIES

1:100 [m]
0 1 2 3 4 5

Drawing for Planning Purposes only. Not to be used for construction.

Tuttle architectural services

Ground Floor
6 Pelhams Court
Marlborough
Wiltshire SN8 2AG

T. 01672 518 278
E. info@tuttlearchserv.co.uk
facebook.com/tuttlearchserv
W. tuttlearchserv.co.uk

Job Title
Proposed Change of Use Application, Extensions & Internal Alterations @ The French Horn, Marlborough Road, Prospect, Pewsey, Wiltshire SN9 5NT

For Innovations Wiltshire LTD

Drawing Title
Proposed CMS Site Plan

DRAWING NUMBER	REV
The French Horn - 10 - CMS	

REVISIONS

SCALE	DATE	DRAWN BY	PAPER SIZE	JOB No.
1:100	Aug 22	MCW	A1	1367