



Proposed South East Elevation
Scale 1:100

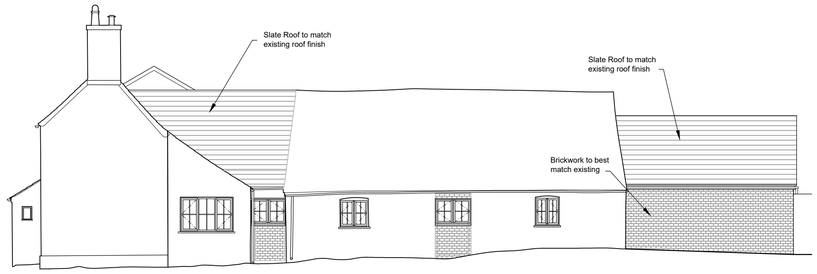


Proposed North East Elevation
Scale 1:100

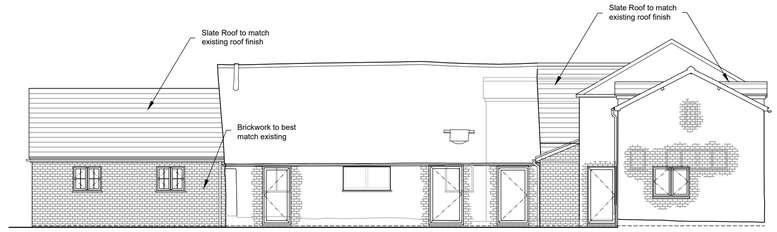

Proposed South West Elevations
Scale 1:100




Proposed North West Elevation
Scale 1:100

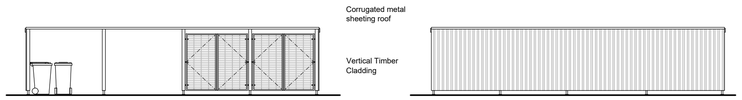

Proposed Front Elevation (Bike/Bin Store)
Scale 1:100


Proposed Rear Elevation (Bike/Bin Store)
Scale 1:100

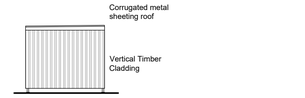


Proposed Side Elevation (Bike/Bin Store)
Scale 1:100




Proposed Side Elevation (Bike/Bin Store)
Scale 1:100

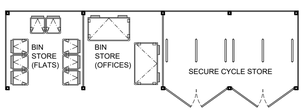

Proposed Bike/Bin Store Plan
Scale 1:100

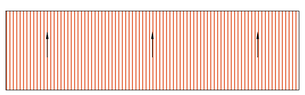


Proposed Bike/Bin Store Roof Plan
Scale 1:100

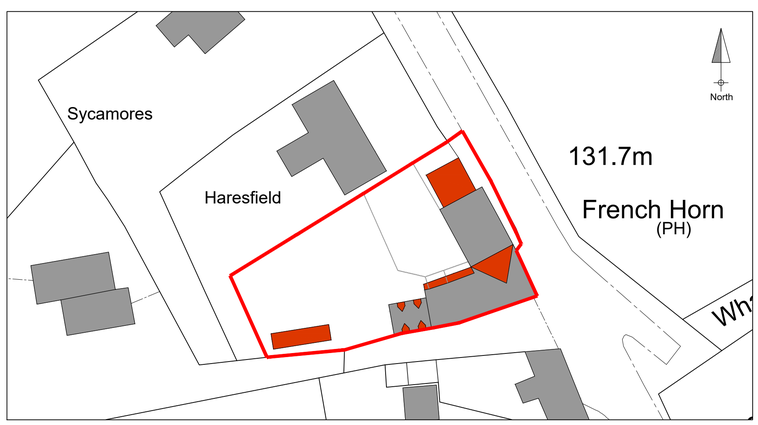


Proposed Block Plan
Scale 1:500




Proposed Roof/Site Plan
Scale 1:200

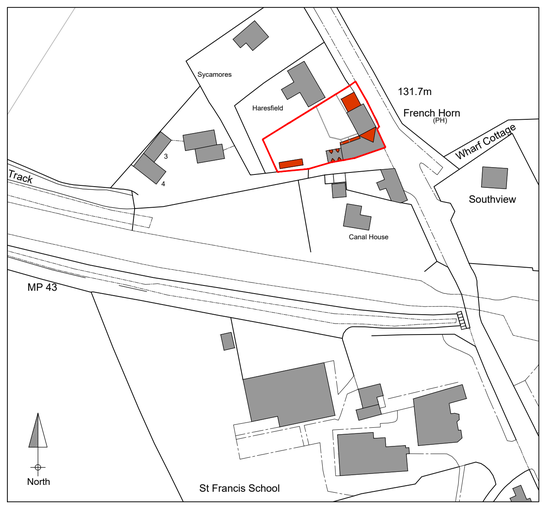

Proposed Location Plan
Scale 1:1250

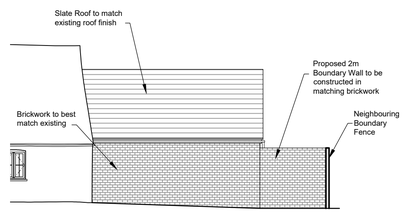

Proposed North East Elevation
(Wall Extension)
Scale 1:100

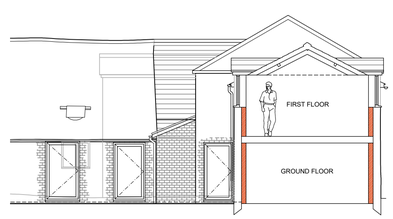

Proposed Section
Scale 1:100



Example of Bike/Bin Store
Photograph NTS

1:100 [m]
0 1 2 3 4 5

1:200 [m]
0 5 10

1:500 [m]
0 5 10 15 20 25

1:1250 [m]
0 20 40 60

Drawing for Planning Purposes only. Not to be used for construction.

Tuttle architectural services
Ground Floor
6 Pelhams Court
Marlborough
Wiltshire SN8 2AG
T. 01672 518 278
E. info@tuttlearchserv.co.uk
facebook.com/tuttlearchserv
W. tuttlearchserv.co.uk

Job Title
Proposed Change of Use Application, Extensions & Internal Alterations @ The French Horn, Marlborough Road, Prospect, Pewsey, Wiltshire SN9 5NT

For Innovations Wiltshire LTD

Drawing Title
Proposed Elevations, Block & Location Plan

DRAWING NUMBER	REV
The French Horn - 07	E

REVISIONS
Rev B - Amendments to client comments
Rev C - Amendments to client comments
Rev D - Amendments to client comments
Rev E - Amendments to LPA comments

SCALE	DATE	DRAWN BY	PAPER SIZE	JOB No.
As Indicated	June 22	MCW	A1	1367