
Do NOT scale from this drawing

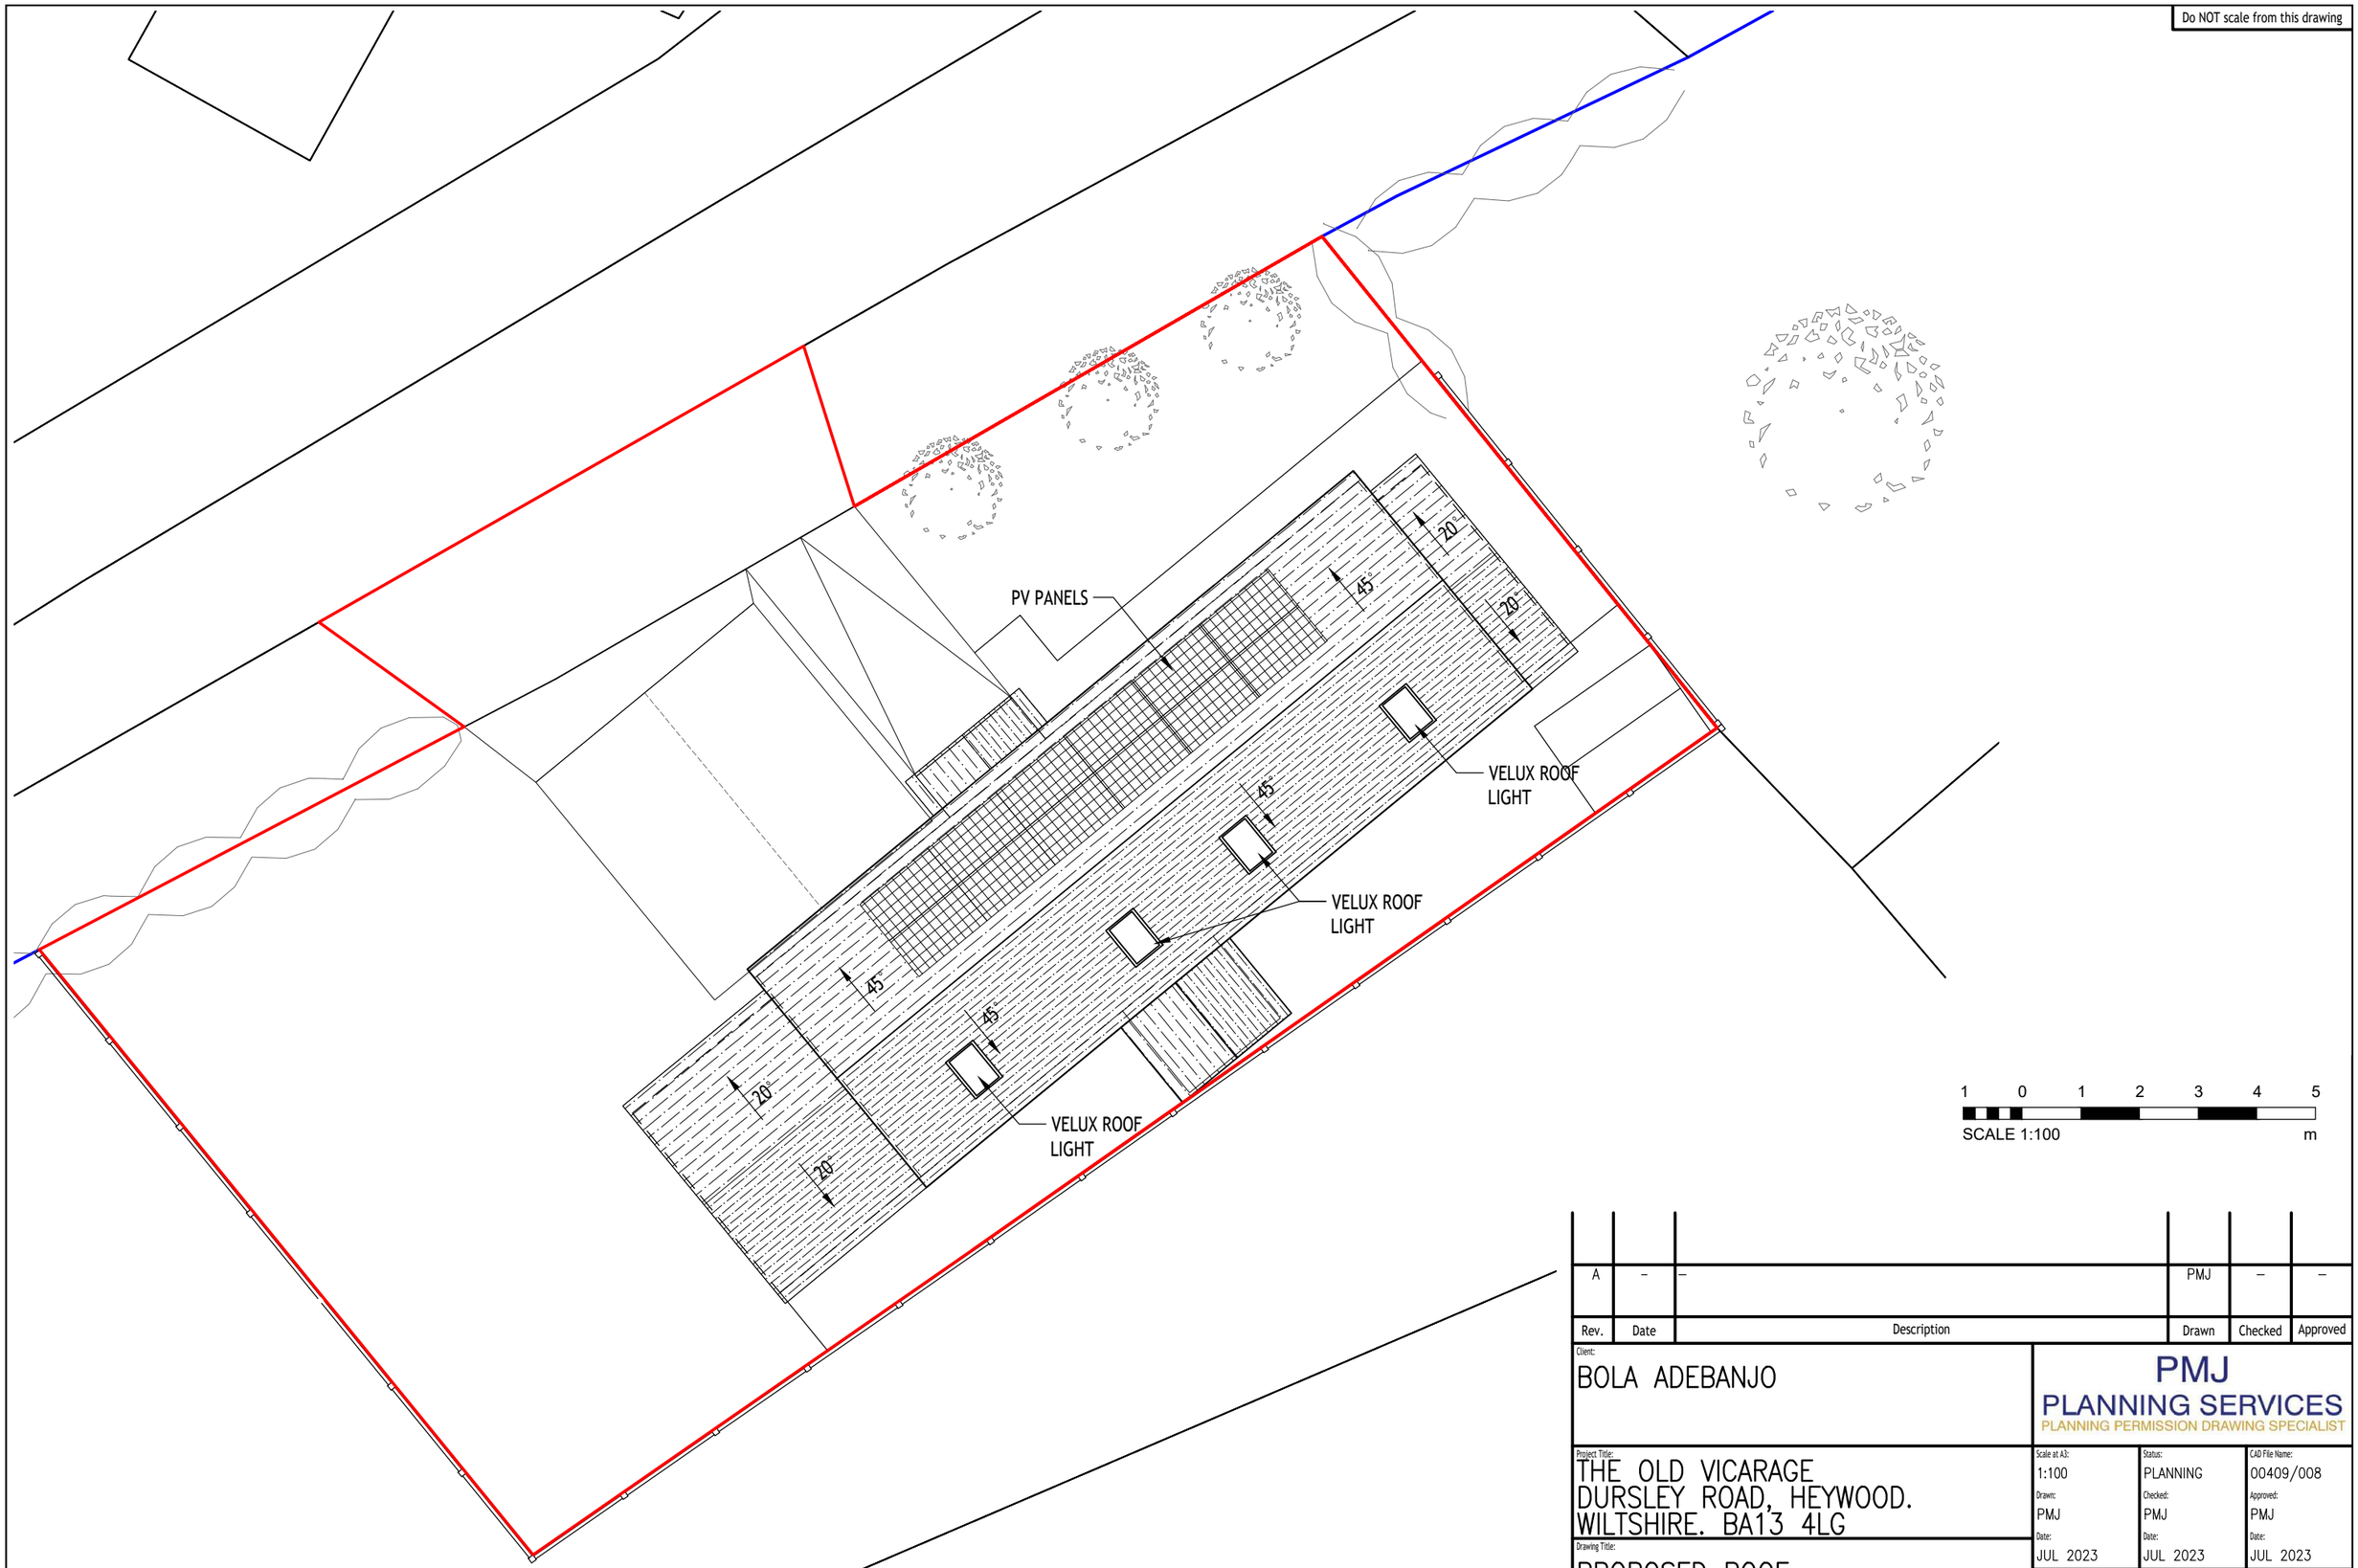

1 0 1 2 3 4 5

SCALE 1:100 m

Rev.	Date	Description	Drawn	Checked	Approved
A	–	–	PMJ	–	–

Client:
BOLA ADEBANJO

PMJ
PLANNING SERVICES
PLANNING PERMISSION DRAWING SPECIALIST

Project Title:
THE OLD VICARAGE
DURSLEY ROAD, HEYWOOD.
WILTSHIRE. BA13 4LG

Drawing Title:
PROPOSED ROOF
LAYOUT PLAN

Scale at A3:	Status:	CAD File Name:
1:100	PLANNING	00409/008
Drawn:	Checked:	Approved:
PMJ	PMJ	PMJ
Date:	Date:	Date:
JUL 2023	JUL 2023	JUL 2023

Drawing No.: 00409/008

Revision: –

THIS DRAWING IS COPYRIGHT AND SHALL NOT BE REPRODUCED WITHOUT CONSENT FROM PMJ PLANNING SERVICES. THIS DRAWING MAY BE SCALED FOR PLANNING PURPOSES ONLY.