


Do NOT scale from this drawing

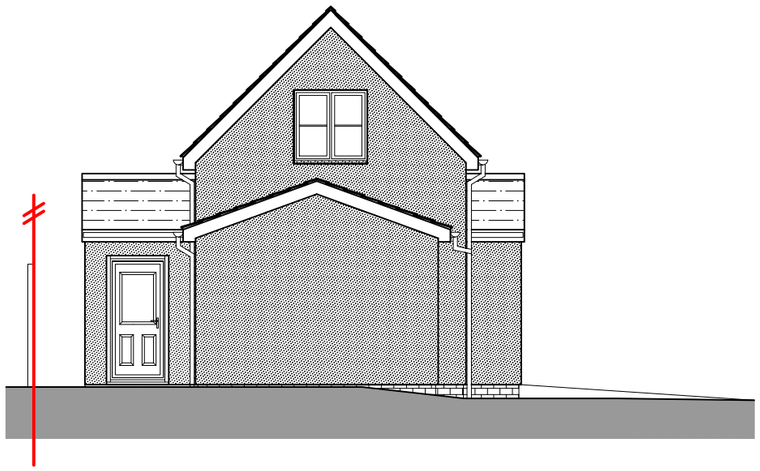


## PROPOSED SIDE ELEVATION - NORTH EAST

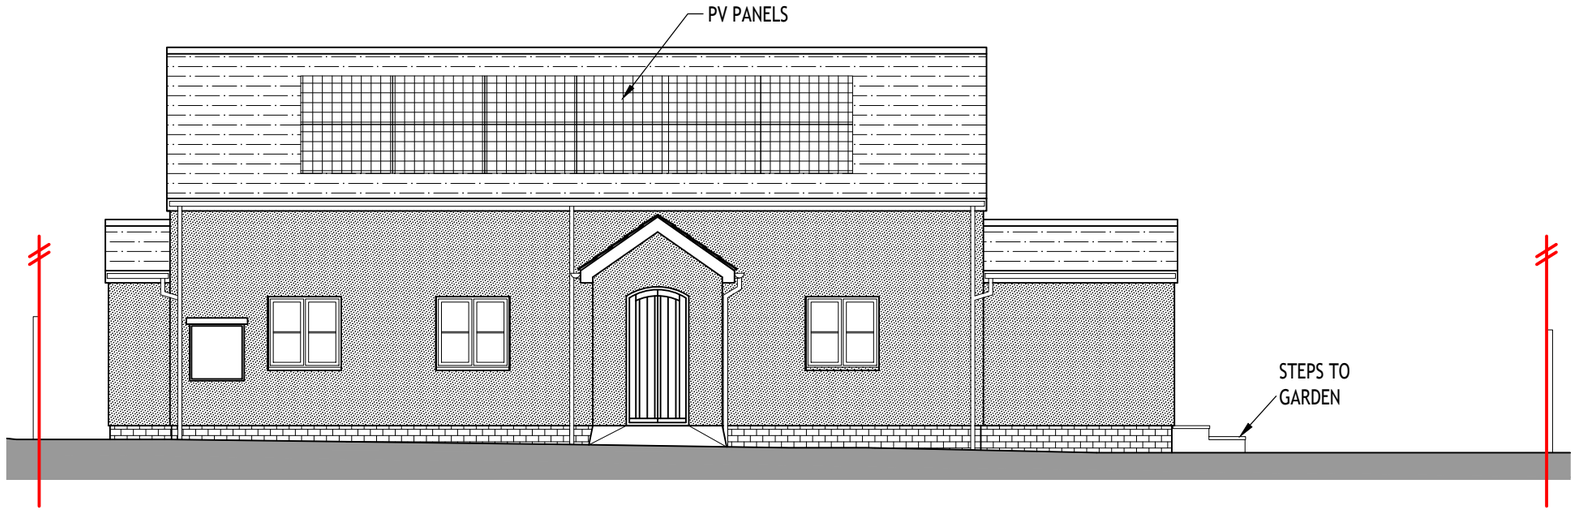


## PROPOSED FRONT ELEVATION - NORTH WEST

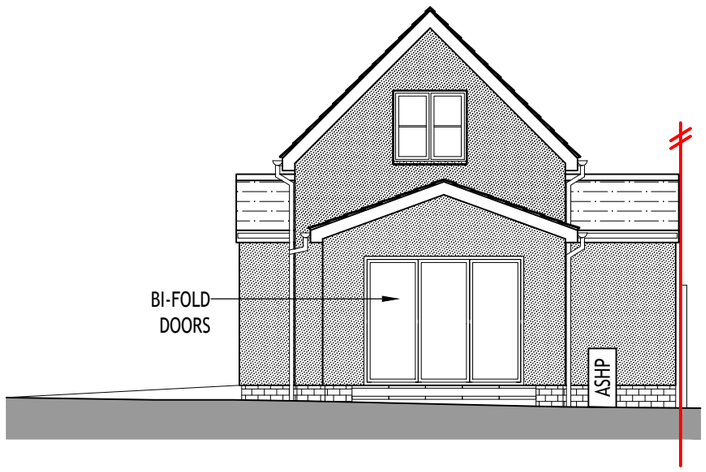


## PROPOSED SIDE ELEVATION - SOUTH EAST

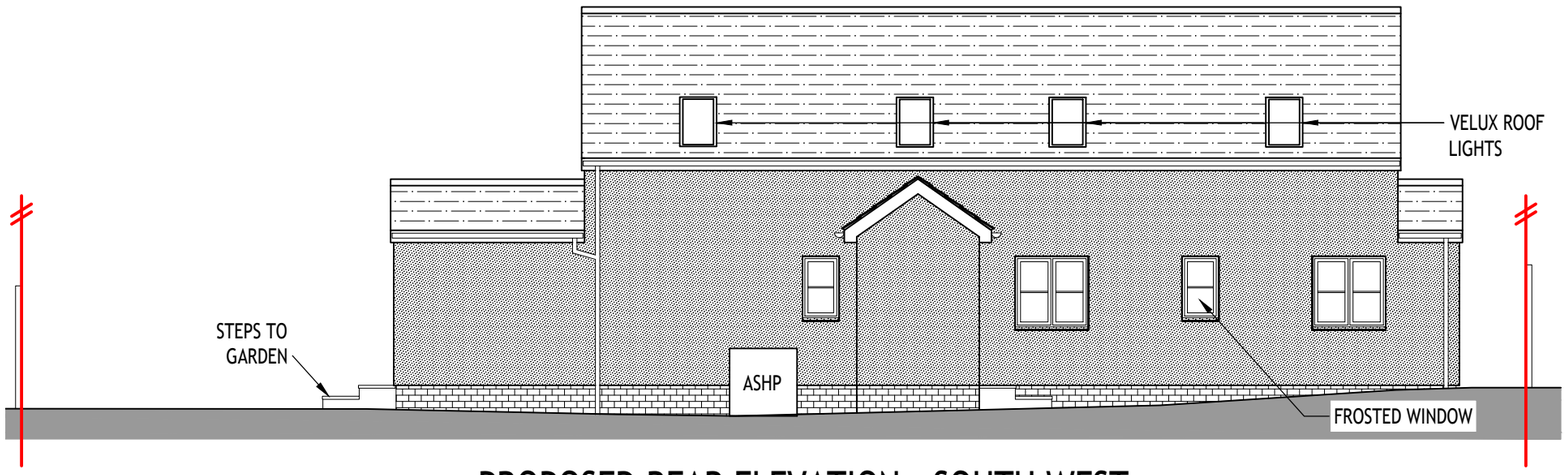


## PROPOSED REAR ELEVATION - SOUTH WEST

- ALL EXTERNAL WALLS TO BE K-RENDERED OVER BLOCKWORK WHITE TO MATCH EXISTING PROPERTIES ALONG DURSLEY ROAD
- NEW TILED ROOF TO MATCH SURROUNDING PROPERTIES DARK BROWN
- ALL DOORS AND WINDOWS TO BE WHITE UPVC DOUBLE GLAZED

1 0 1 2 3 4 5
SCALE 1:100 m

| Rev. | Date | Description | Drawn | Checked | Approved |
|---|---|---|---|---|---|
| A | – | – | PMJ | – | – |

Client: BOLA ADEBANJO

PMJ PLANNING SERVICES
PLANNING PERMISSION DRAWING SPECIALIST

Project Title: THE OLD VICARAGE DURSLEY ROAD, HEYWOOD. WILTSHIRE. BA13 4LG

Drawing Title: PROPOSED ELEVATIONS

| Scale at A3: | Status: | CAD File Name: |
|---|---|---|
| 1:100 | PLANNING | 00409/009 |
| Drawn: PMJ | Checked: PMJ | Approved: PMJ |
| Date: JUL 2023 | Date: JUL 2023 | Date: JUL 2023 |

Drawing No.: 00409/009 Revision: –

THIS DRAWING IS COPYRIGHT AND SHALL NOT BE REPRODUCED WITHOUT CONSENT FROM PMJ PLANNING SERVICES. THIS DRAWING MAY BE SCALED FOR PLANNING PURPOSES ONLY.