


THIS DRAWING IS COPYRIGHT
Contractor must take site sizes

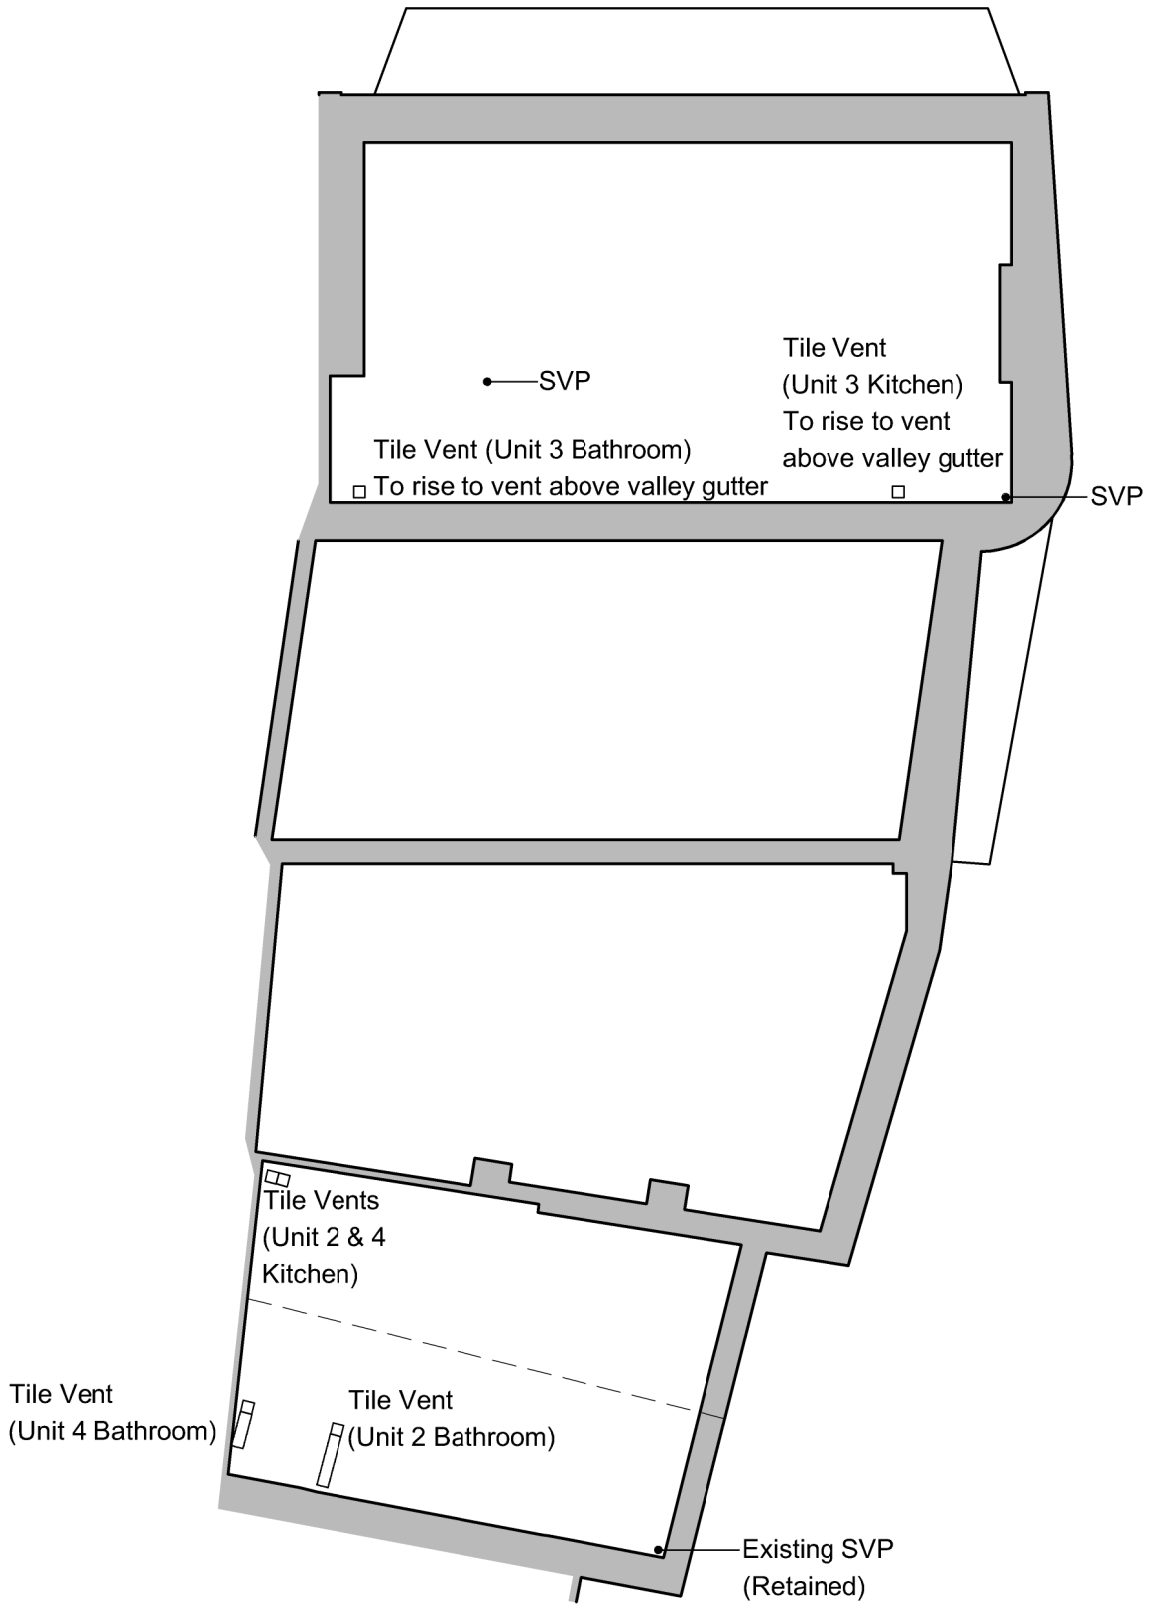


PROPOSED
ROOF STRUCTURE PLAN
SCALE 1:100

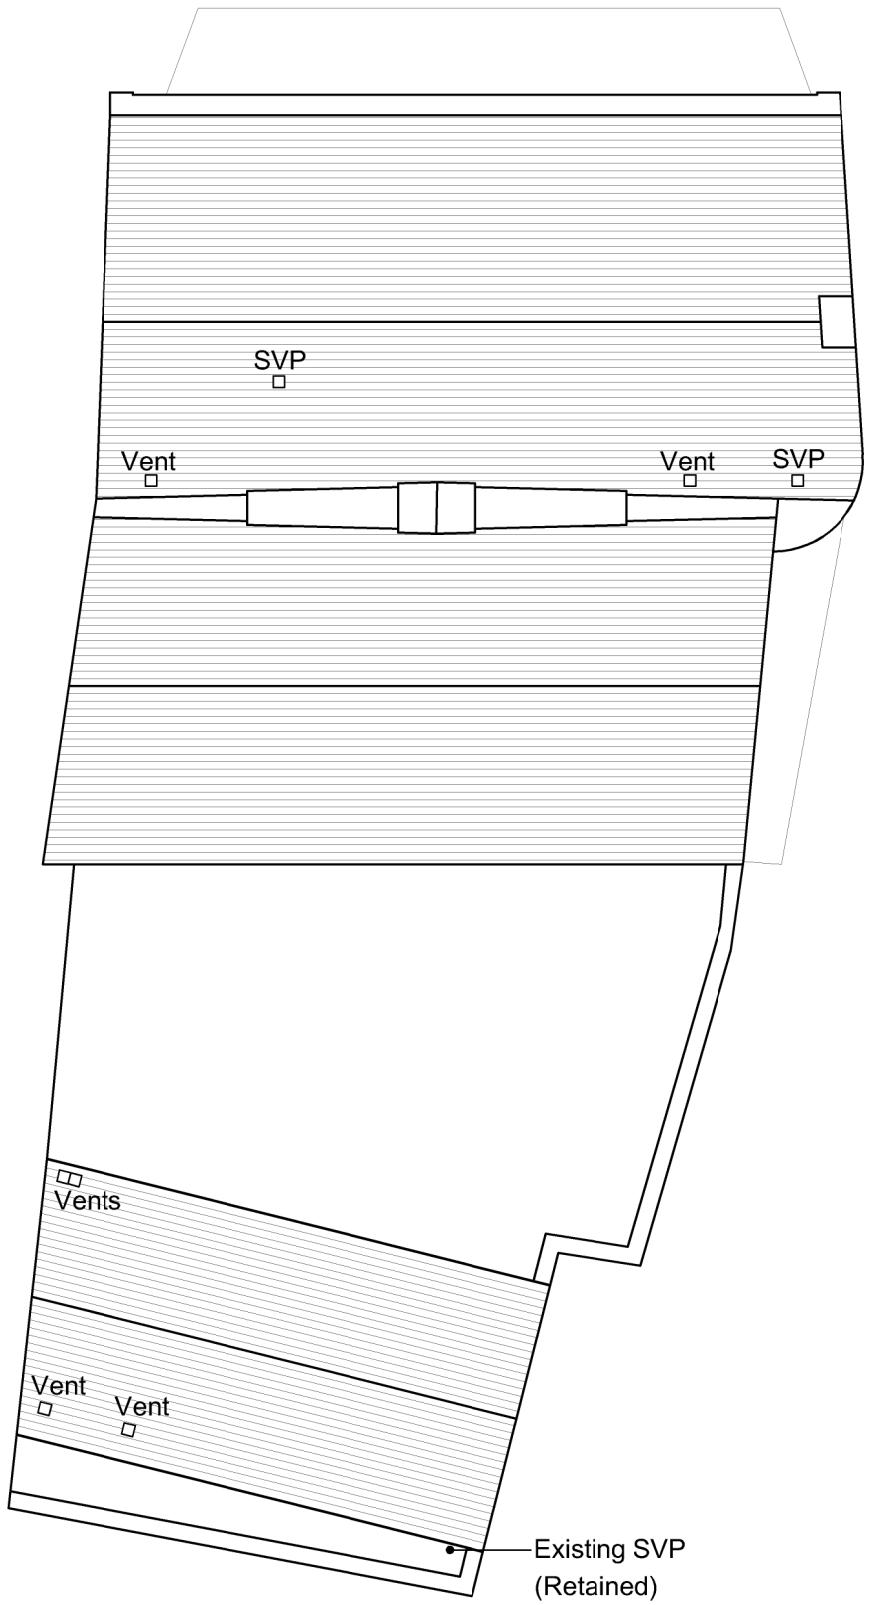

PROPOSED
ROOF COVERINGS PLAN
SCALE 1:100

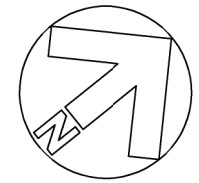

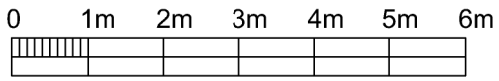

Scale bar (1:100)

Rev.	Date		Init

CLIENT
MR T SIMS,
7 SILVER STREET,
TROWBRIDGE

PROJECT
PARTIAL CONVERSION OF
RETAIL TO RESIDENTIAL

DRAWING
VENT / SVP INFORMATION
ROOF STRUCTURE AND ROOF COVERINGS
PLANS

DRAWN:	Date:	Scale:
ALK	09/02/2023	as stated @ A3

Drawing number: **3920-10** Rev.

DOLMAN
ARCHITECTURAL DESIGNERS BUILDING SURVEYORS
COST CONSULTANTS CDM PRINCIPAL DESIGNERS
Sussex House
Bath Road
Devizes
Wiltshire SN10 2AF
Tel: 01380 729456
Web: www.dolmansurveyors.co.uk
Email: info@dolmansurveyors.co.uk