


THIS DRAWING IS COPYRIGHT
Contractor must take site sizes

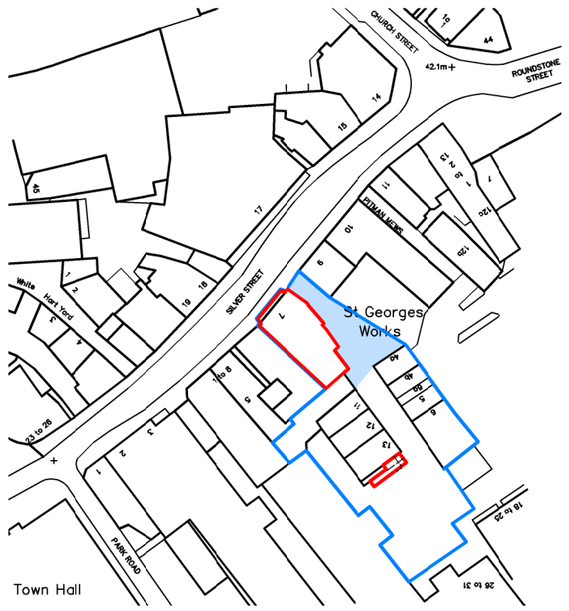


LOCATION PLAN
SCALE 1:1250

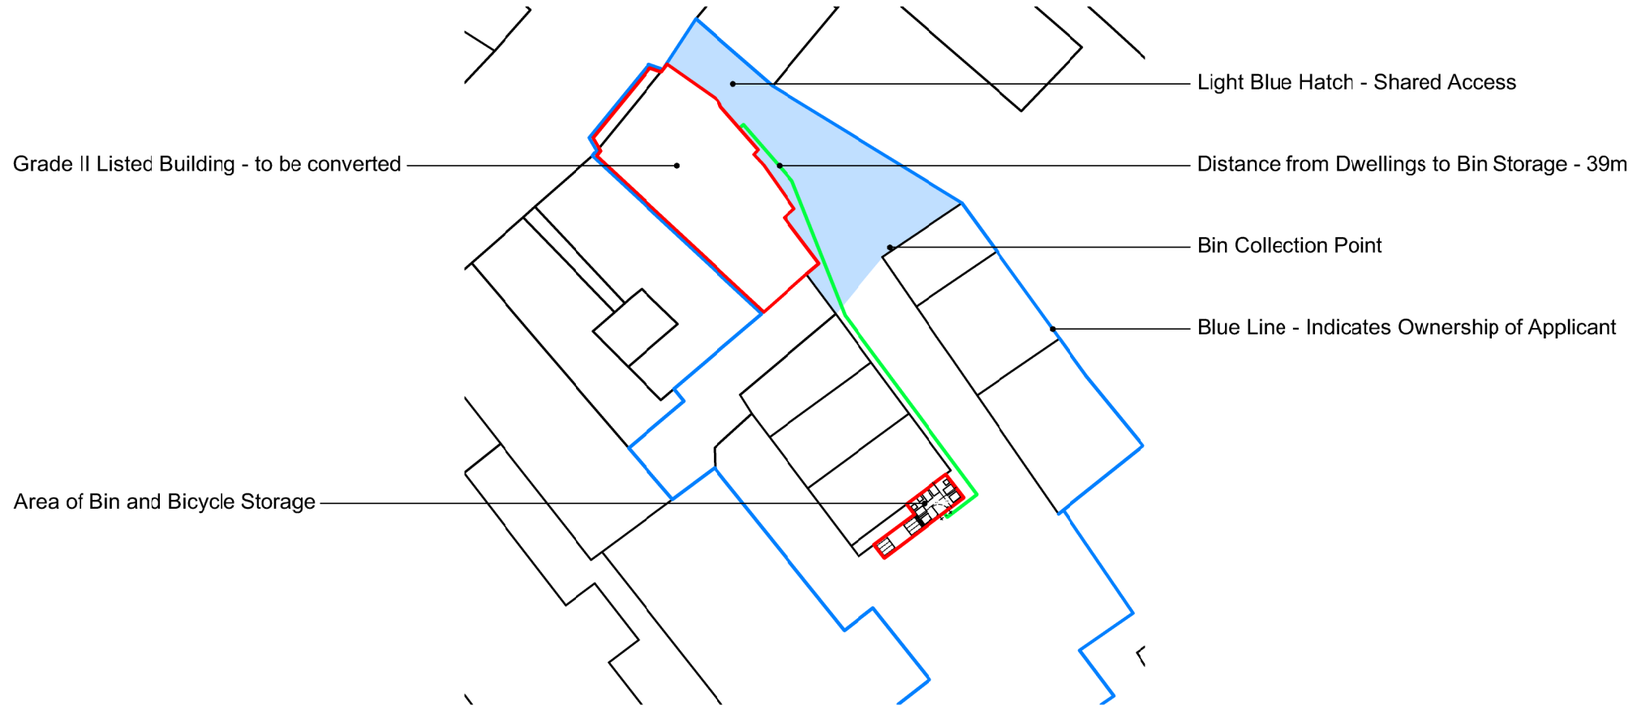


EXISTING
BLOCK PLAN
SCALE 1:500

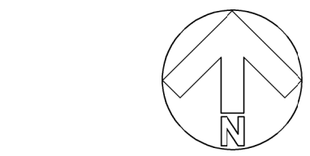


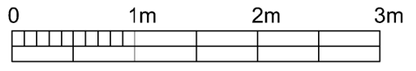


Scale bar (1:50)

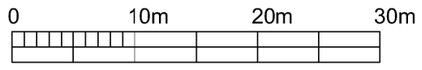

Scale bar (1:500)

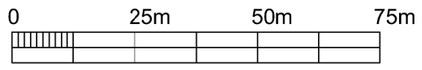

Scale bar (1:1250)

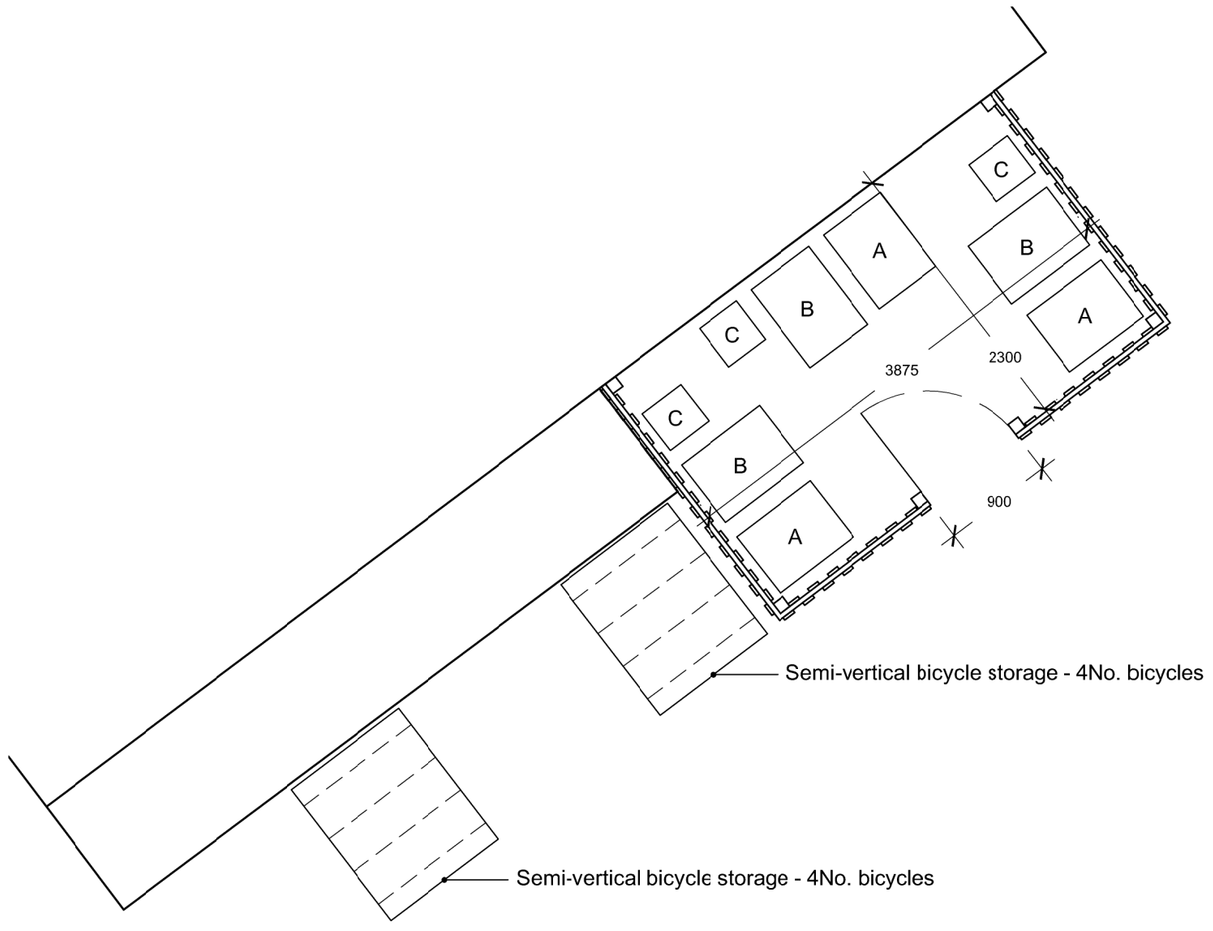


PROPOSED BIN STORE AND BICYCLE STORAGE
PLAN
SCALE 1:50


Key to communal refuse / recycling containers shown within store plan (Containers per house):
A: Residual waste - 3No. 180litre 2 wheel bins, each 1100mm (h) x 580mm (w) x 755mm (d)
B: Plastic / bottles / cardboard - 3No. 240litre 2 wheel bins, each 1100mm (h) x 590mm (w) x 800mm (d)
C: Paper / glass / cans / foil / textiles - 6No. 55 litre kerbside boxes, each 585mm (h) x 375mm (w) x 395mm (d) (2No. per apartment stacked on top of one another - 1170mm (h) overall)
(All based on Wiltshire Council "Waste storage and collection: guidance for developers" - container requirements per apartment)

Materials:
100 x 100mm Timber Posts
100 x 50mm Timber Rails
25 x 100mm Timber Cladding - Clad internally and externally with alternating pattern


Generally:
PIR activated lighting (IP rated) to be provided within store.
Gate to be secured with key code lock or similar (with thumb turn or similar internal release).
900mm wide door opening.

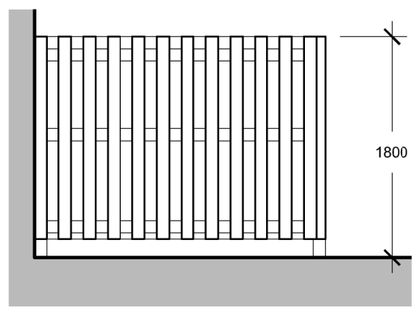

PROPOSED BIN STORE
SOUTH-WEST ELEVATION
SCALE 1:50

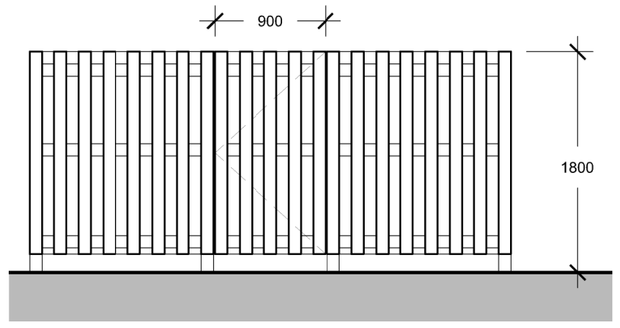

PROPOSED BIN STORE
SOUTH-EAST ELEVATION
SCALE 1:50

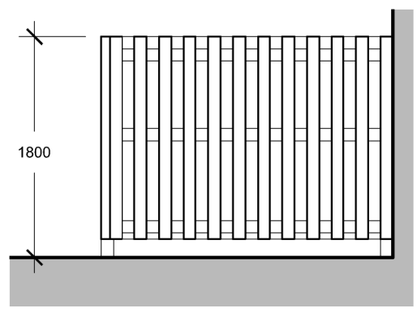

PROPOSED BIN STORE
NORTH-EAST ELEVATION
SCALE 1:50

Rev.	Date		Init

CLIENT
MR T SIMS,
7 SILVER STREET,
TROWBRIDGE

PROJECT
PARTIAL CONVERSION OF RETAIL TO RESIDENTIAL

DRAWING
BIN STORE & BICYCLE STORAGE
PROPOSED PLANS AND ELEVATIONS

DRAWN:	Date:	Scale:
ALK	09/02/2023	as stated @ A2
Drawing number: **3920-11**		Rev.

DOLMAN
ARCHITECTURAL DESIGNERS BUILDING SURVEYORS
COST CONSULTANTS CDM PRINCIPAL DESIGNERS
Sussex House
Bath Road
Devizes
Wiltshire SN10 2AF
Tel: 01380 729456
Web www.dolmansurveyors.co.uk
Email: info@dolmansurveyors.co.uk