


THIS DRAWING IS COPYRIGHT
Contractor must take site sizes

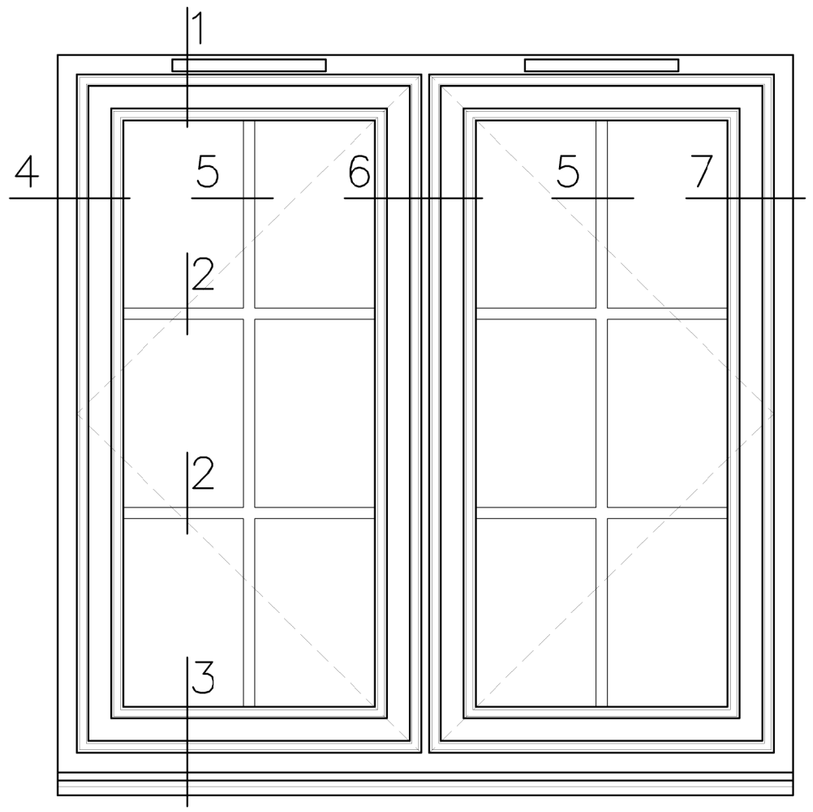


WG3, WF4 & WF5
EXTERNAL ELEVATION
SCALE 1:10

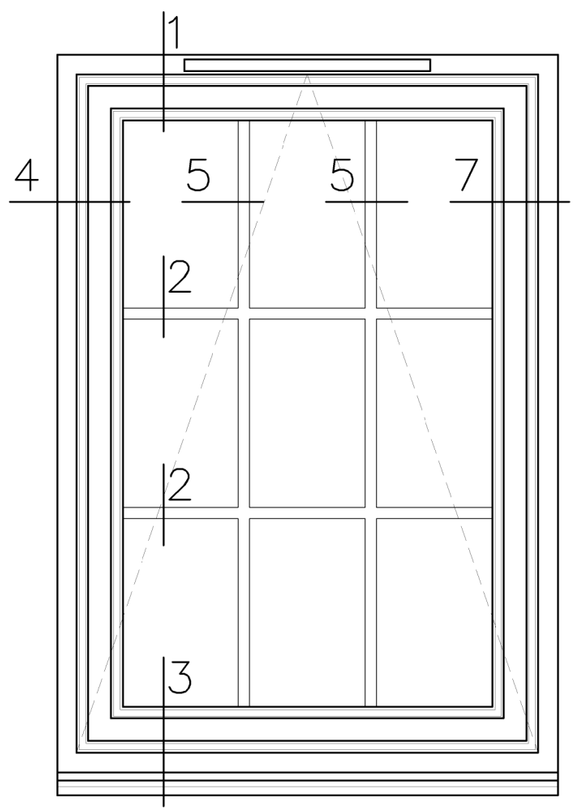


WG4
EXTERNAL ELEVATION
SCALE 1:10

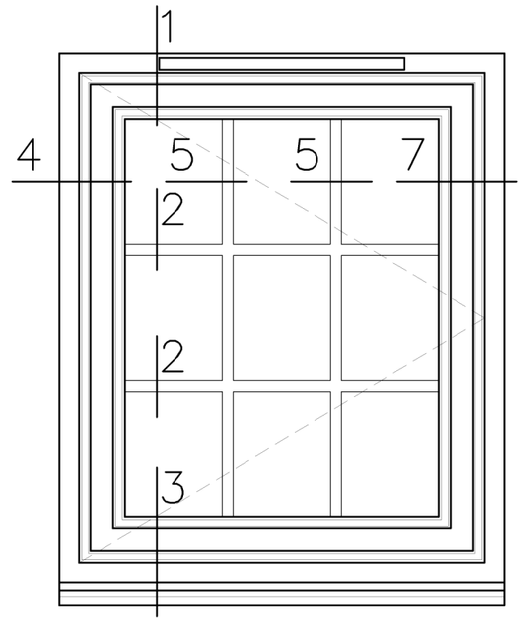


WF6
EXTERNAL ELEVATION
SCALE 1:10

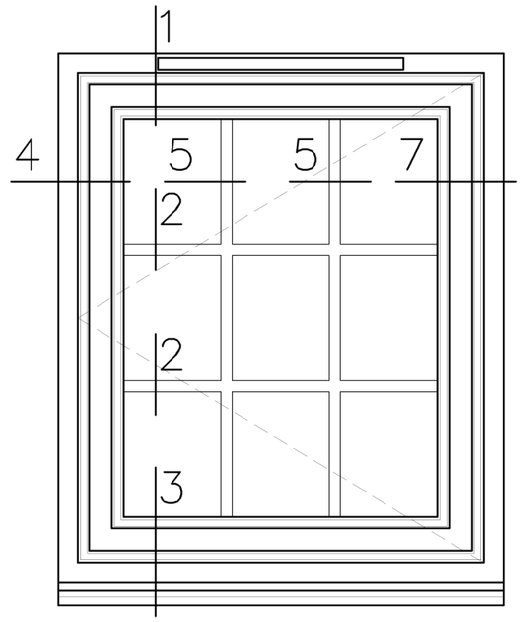



WF7
EXTERNAL ELEVATION
SCALE 1:10

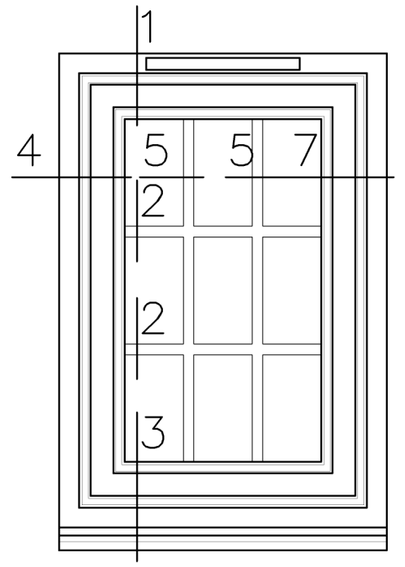

WS1
EXTERNAL ELEVATION
SCALE 1:10

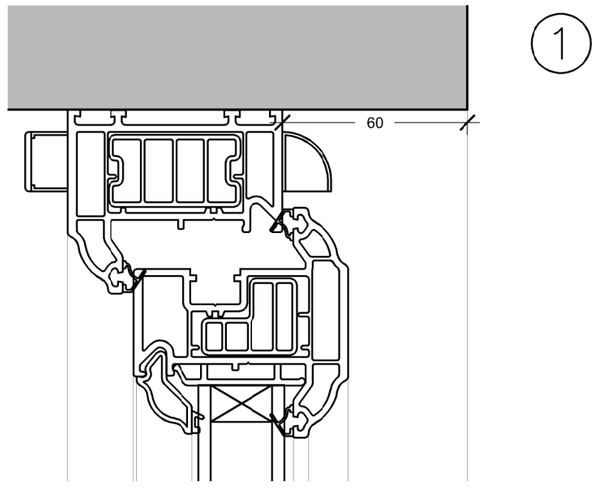

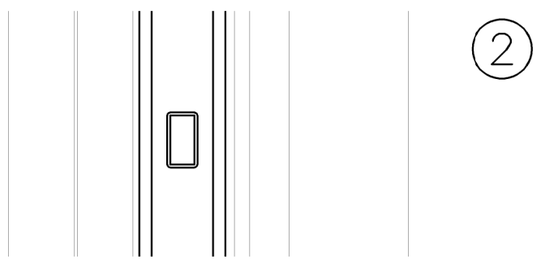

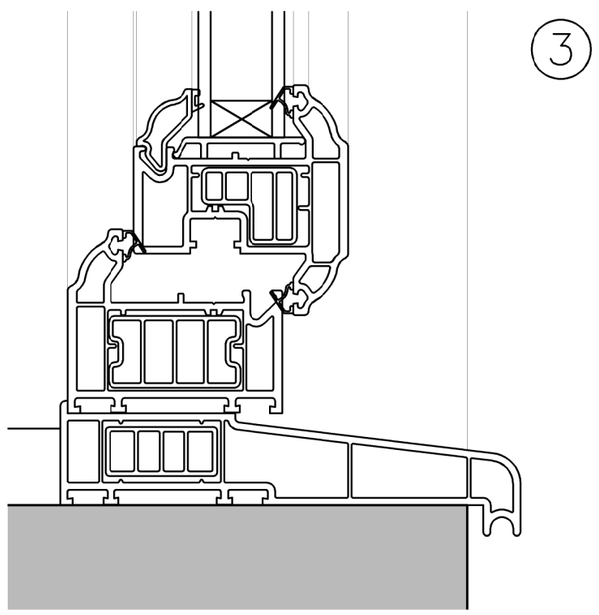

PROPOSED
VERTICAL SECTIONS
SCALE 1:2


NOTES

GENERAL
Windows and Frames to be white uPVC to match windows on neighbouring properties.
Glazing to be 28mm double glazing
Glazing bars to be within the glazed units
Casement Ironmongery to include steel hinges, handles and stays.
Trickle Vents provided
Window boards to be softwood

WG3, WF4 & WF5
Windows to be pair of openable casements
(WF4 to be Escape Window)

WG4, WF6 & WF7
Windows to be openable casement
(WG4, WF6 & WF7 to be Escape Windows)

WS1
Window to be fixed casement

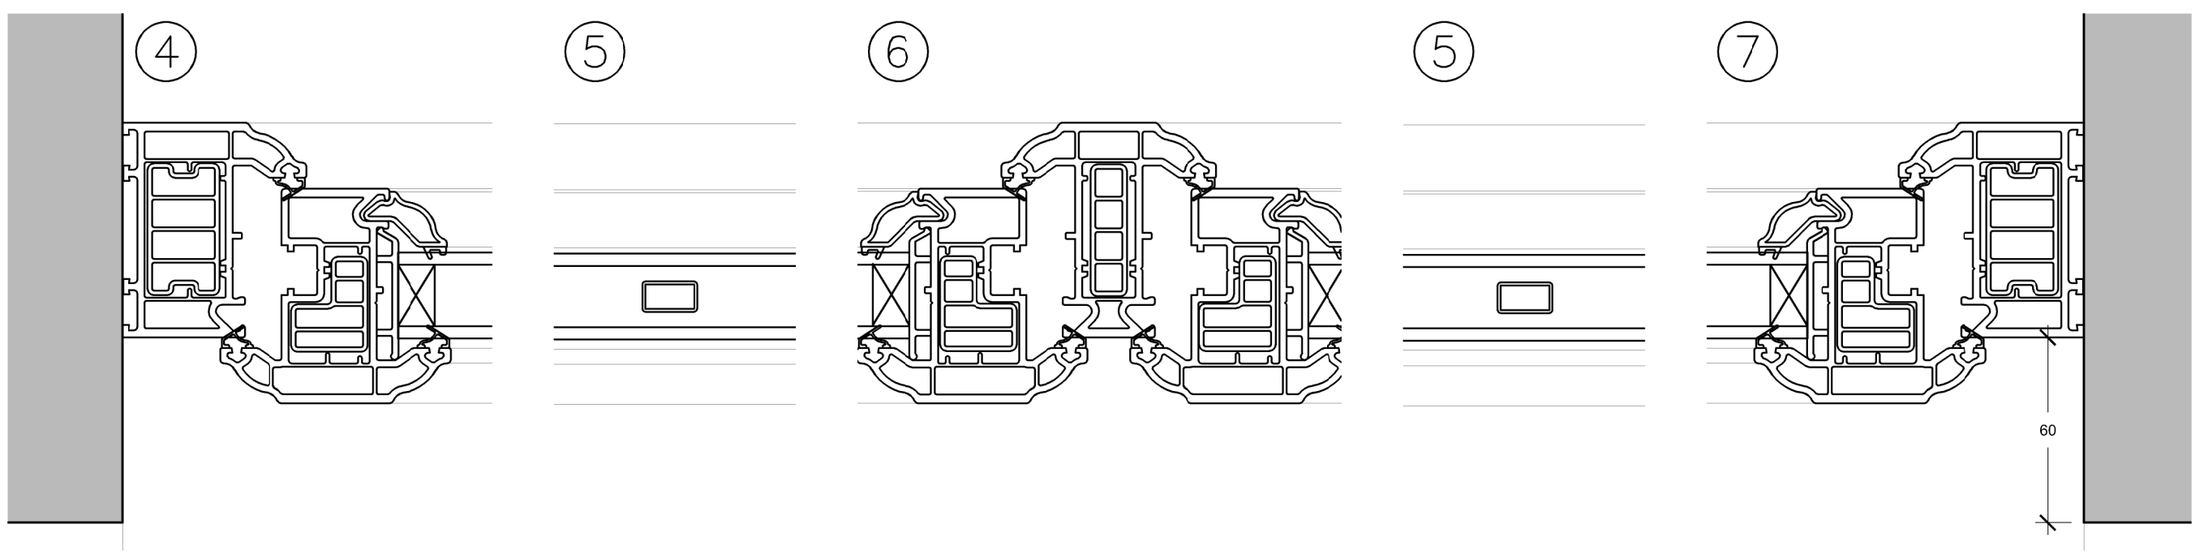

PROPOSED
HORIZONTAL SECTIONS
SCALE 1:2

0 0.02m 0.06m 0.1m
Scale bar (1:2)

0 0.2m 0.4m 0.6m
Scale bar (1:10)

Rev.	Date		Init
A	01/08/23	Alteration to window details	ALK

CLIENT
MR T SIMS,
7 SILVER STREET,
TROWBRIDGE

PROJECT
PARTIAL CONVERSION OF
RETAIL TO RESIDENTIAL

DRAWING
WINDOW DETAILS
PROPOSED WINDOWS
WG3, WG4, WF4, WF5, WF6, WF7 & WS1

DRAWN:	Date:	Scale:
ALK	09/02/2023	as stated @ A2

Drawing number: **3920-08** Rev. **A**

DOLMAN
ARCHITECTURAL DESIGNERS BUILDING SURVEYORS
COST CONSULTANTS CDM PRINCIPAL DESIGNERS
Sussex House
Bath Road
Devizes
Wiltshire SN10 2AF
Tel: 01380 729456
Web: www.dclmansurveyors.co.uk
Email: info@dolmansurveyors.co.uk