

THIS DRAWING IS COPYRIGHT
Contractor must take site sizes

Note:


- Party walls to continue up into lofts to provide complete compartmentation to Units.
- Fire Stops to be provided at wall and floor junctions.
- Intumescent / Acoustic mastic to edges of party walls.
- Where services pass through party walls, openings to be sealed with intumescent collars.
- To Bathrooms Dukkaboard / Aquaboard to be installed in lieu of plasterboard adjoining shower / bath positions (as required for tile finish)

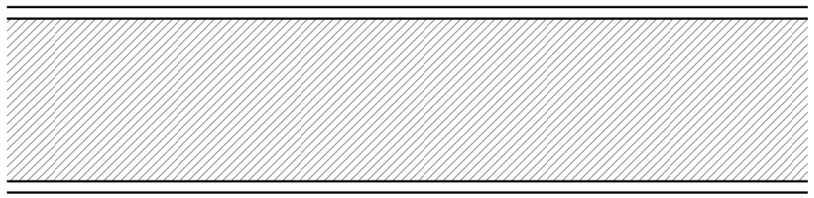


WALL TYPE A
215mm concrete blockwork.
Clad both sides with 12.5mm plasterboard with 3mm skim.

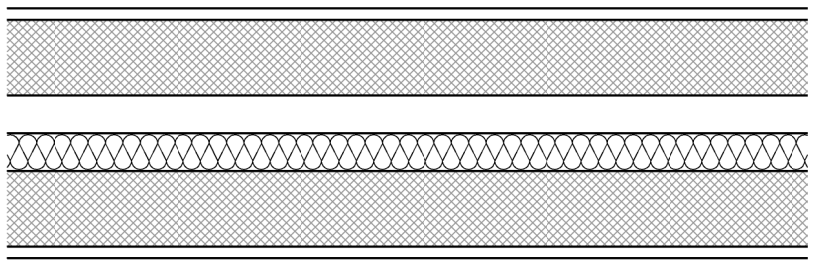


WALL TYPE B
2No. 100mm leafs of Celcon blockwork.
100mm cavity with 50mm rockwool.
Clad both sides with 12.5mm plasterboard with 3mm skim.

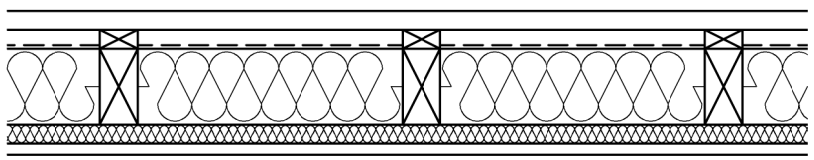

WALL TYPE C
50x100mm studs - filled with 90mm Celotex (or similar)
Externally clad with horizontal Cedral Click (or similar cement based product), upon 25x50mm battens, upon breather membrane.
Internally clad with 38mm Thermaline PIR with 3mm skim.

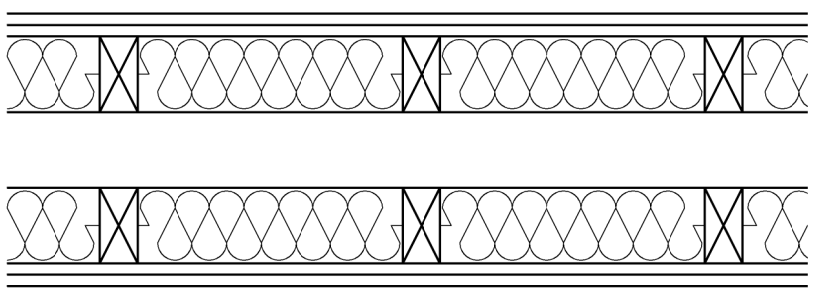


WALL TYPE D
2No. 50x100mm studs - filled with 90mm acoustic rockwool (or similar) min. 50mm cavity
Clad both sides with 2No. 15mm SoundBloc board with 3mm skim.

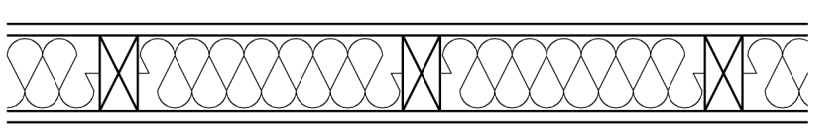


WALL TYPE E
50x100mm studs - filled with 90mm acoustic rockwool (or similar)
Clad both sides with 12.5mm plasterboard with 3mm skim.


WALL TYPES
SCALE 1:10

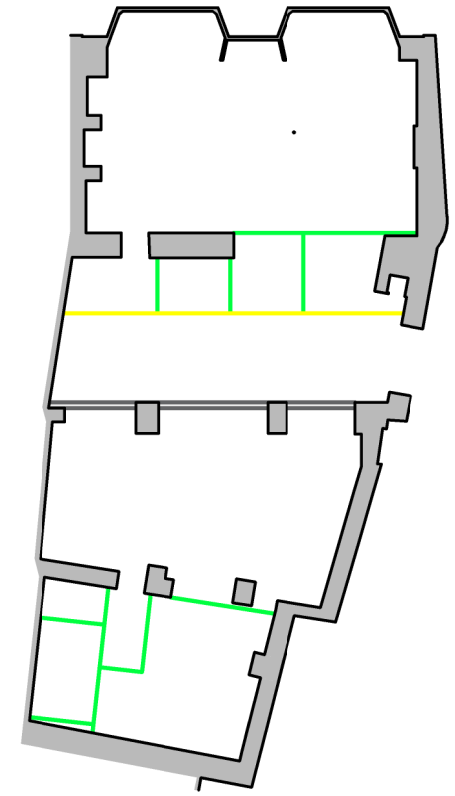


PROPOSED
GROUND FLOOR WALL TYPE LAYOUT
SCALE 1:200

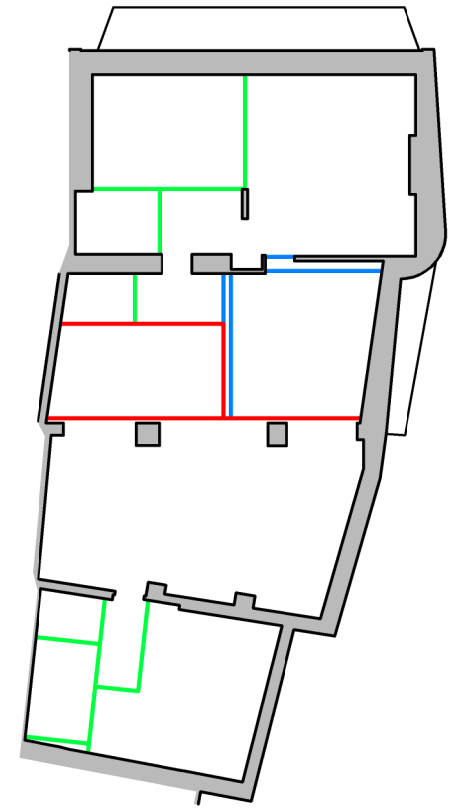


PROPOSED
FIRST FLOOR WALL TYPE LAYOUT
SCALE 1:200

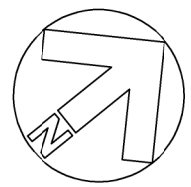

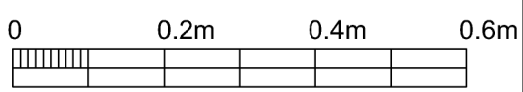

Scale bar (1:10)

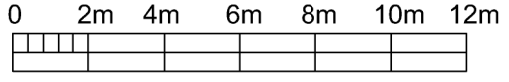

Scale bar (1:200)

Rev.	Date		Init
A	07/06/23	Alteration to wall details	ALK

CLIENT
MR T SIMS,
7 SILVER STREET,
TROWBRIDGE

PROJECT
PARTIAL CONVERSION OF RETAIL TO RESIDENTIAL

DRAWING
PROPOSED INTERNAL WALLS
FLOOR PLANS AND WALL DETAILS

DRAWN:	Date:	Scale:
ALK	09/02/2023	as stated @ A3

Drawing number: **3920-09** Rev. **A**

DOLMAN
ARCHITECTURAL DESIGNERS BUILDING SURVEYORS
COST CONSULTANTS CDM PRINCIPAL DESIGNERS
Sussex House
Bath Road
Devizes
Wiltshire SN10 2AF
Tel: 01380 729456
Web: www.dolmansurveyors.co.uk
Email: info@dolmansurveyors.co.uk