
THIS DRAWING IS COPYRIGHT
Contractor must take site sizes

0 1m 2m 3m

Scale bar (1:50)

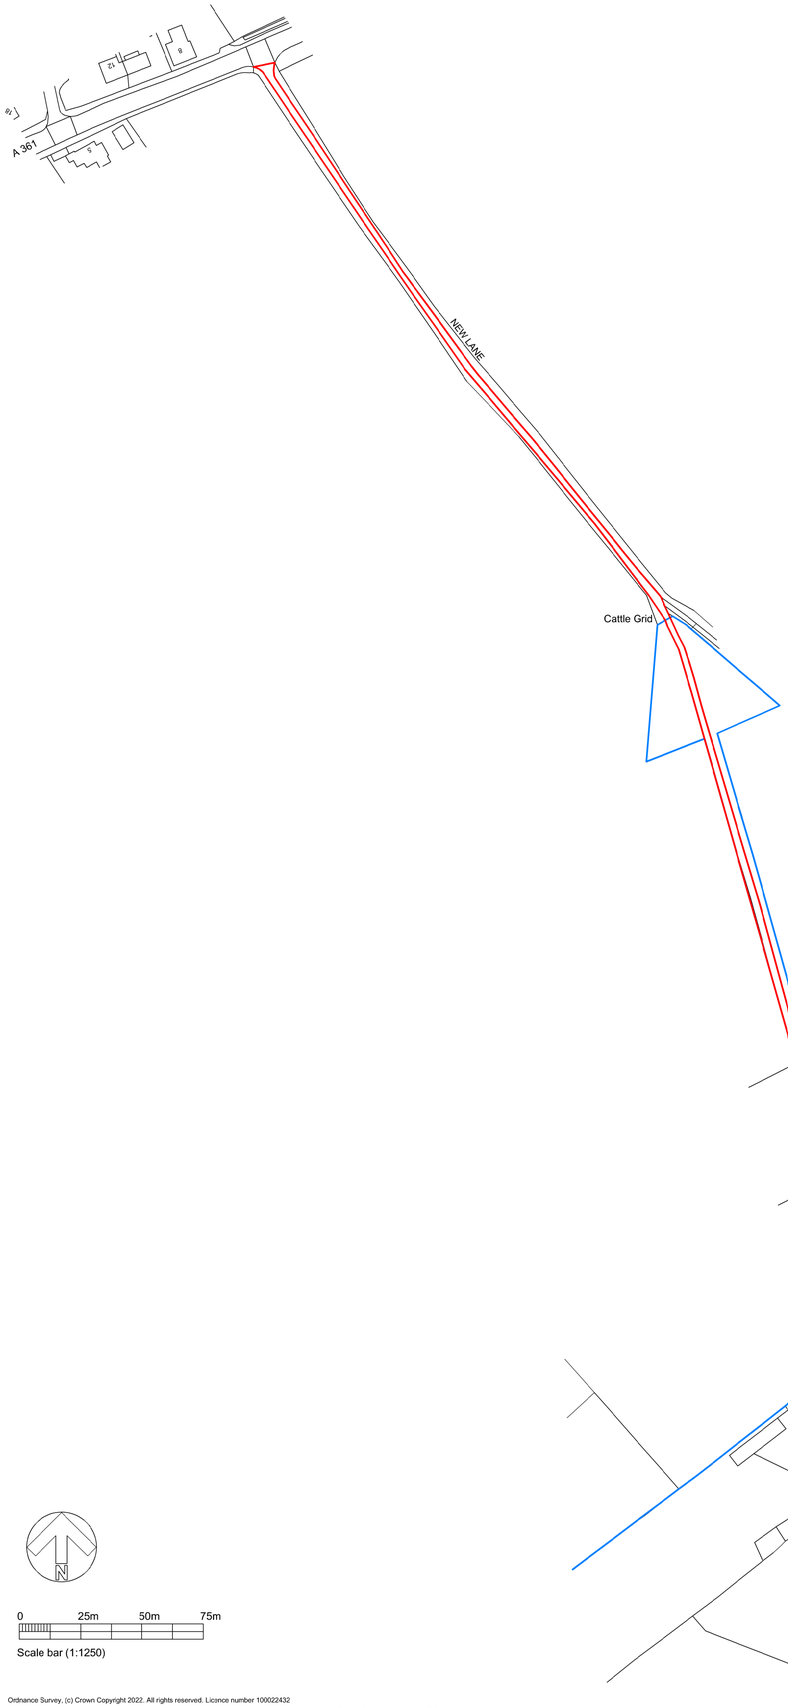


0 25m 50m 75m

Scale bar (1:1250)

Ordnance Survey, (c) Crown Copyright 2022. All rights reserved. Licence number 100022432

Site Location Plan
Scale 1:1250

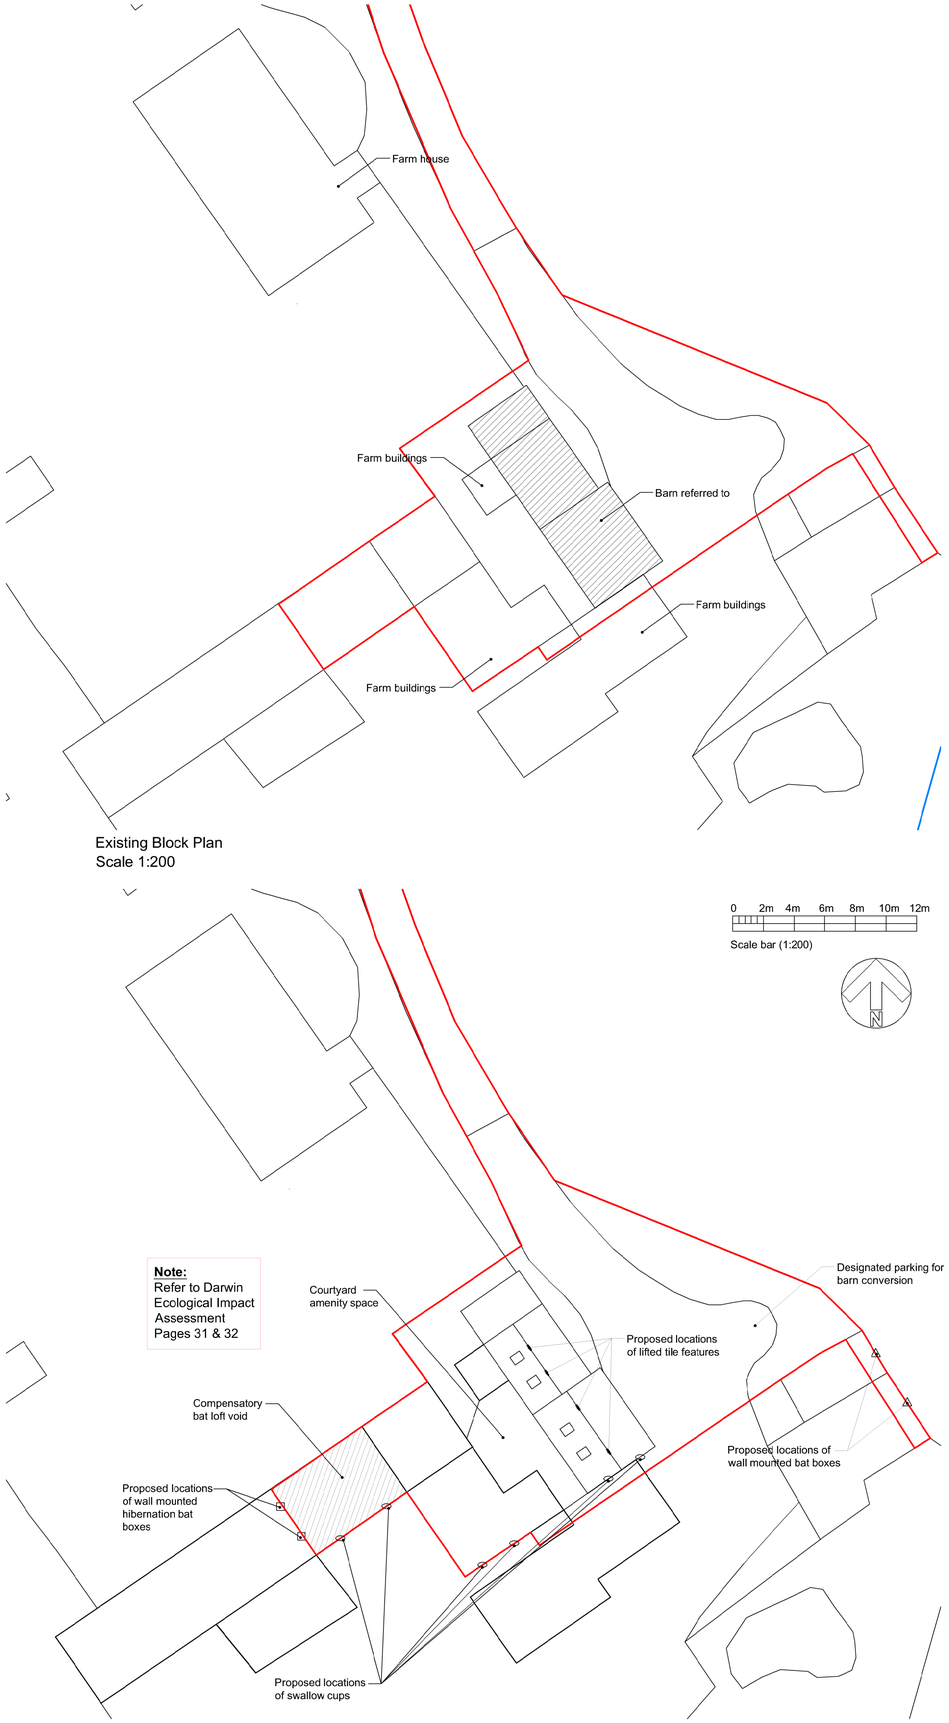

Existing Block Plan
Scale 1:200

0 2m 4m 6m 8m 10m 12m

Scale bar (1:200)

Note:
Refer to Darwin Ecological Impact Assessment Pages 31 & 32

Proposed Block Plan
Scale 1:200

Rev.	Date		Init
E	01/08/2023	Red line to encompass ecology enhancement	ALK
D	24/07/2023	Following planning Ref: (PL/2022/05945) amendments in accordance with Ecology Report.	JG
C	12/08/2022	Red line amended to highway.	JG
B	23/05/2022	Blue line updated.	KEPS
A	23/05/2022	Red line updated, blue line added.	KEPS

CLIENT
Mr & Mrs Plumb

PROJECT
Barn Conversion
Little Thornham Farm, Seend

DRAWING
Site Location & Block Plans

DRAWN:	Date:	Scale:
KEPS	28/03/2022	As noted @ A1

Drawing number: **3928-03** Rev. **E**

DOLMAN
ARCHITECTURAL DESIGNERS BUILDING SURVEYORS
COST CONSULTANTS CDM PRINCIPAL DESIGNERS
Sussex House
Bath Road
Devizes
Wiltshire SN10 2AF
Tel: 01380 729456
Web: www.dolmansurveyors.co.uk
Email: info@dolmansurveyors.co.uk