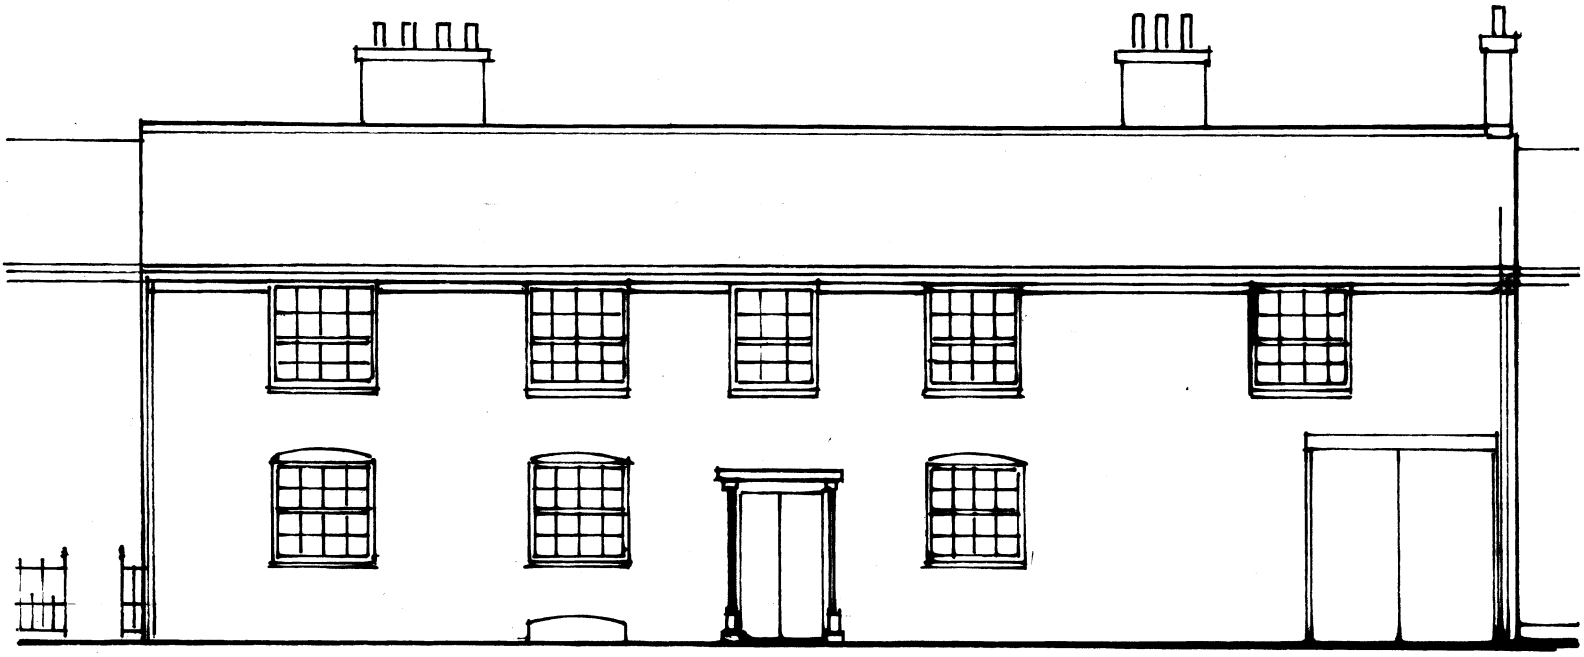

FRONT ELEVATION - AS EXISTING

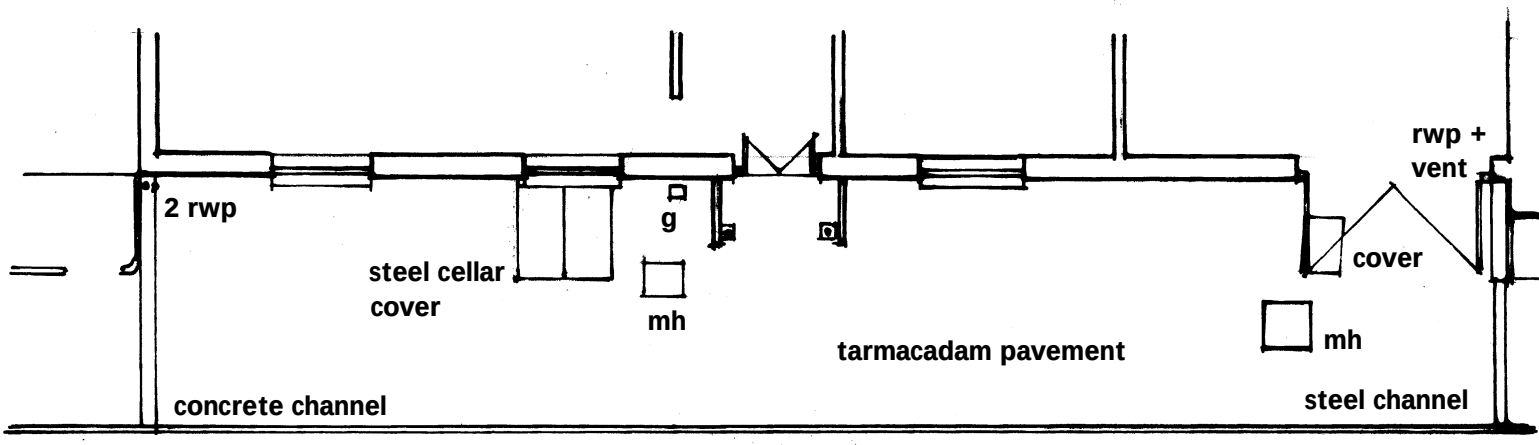

GROUND FLOOR PLAN - PART FRONT WALL

1 : 100 @ A4

0 1 2 3 4 5m

PROPOSED NEW RAILINGS AND ASSOCIATED WORKS

OUEENS HEAD MARLBOROUGH

DR.NO. PM/OH/2023 - 06