Notes

1. Do not scale from this drawing in either paper or digital form. Use written dimensions only. To check that the drawing has been printed to the intended scale use the scale bar in the absence of written dimensions.
2. All levels and dimensions to be checked on site by Contractor, prior to commencement of work.

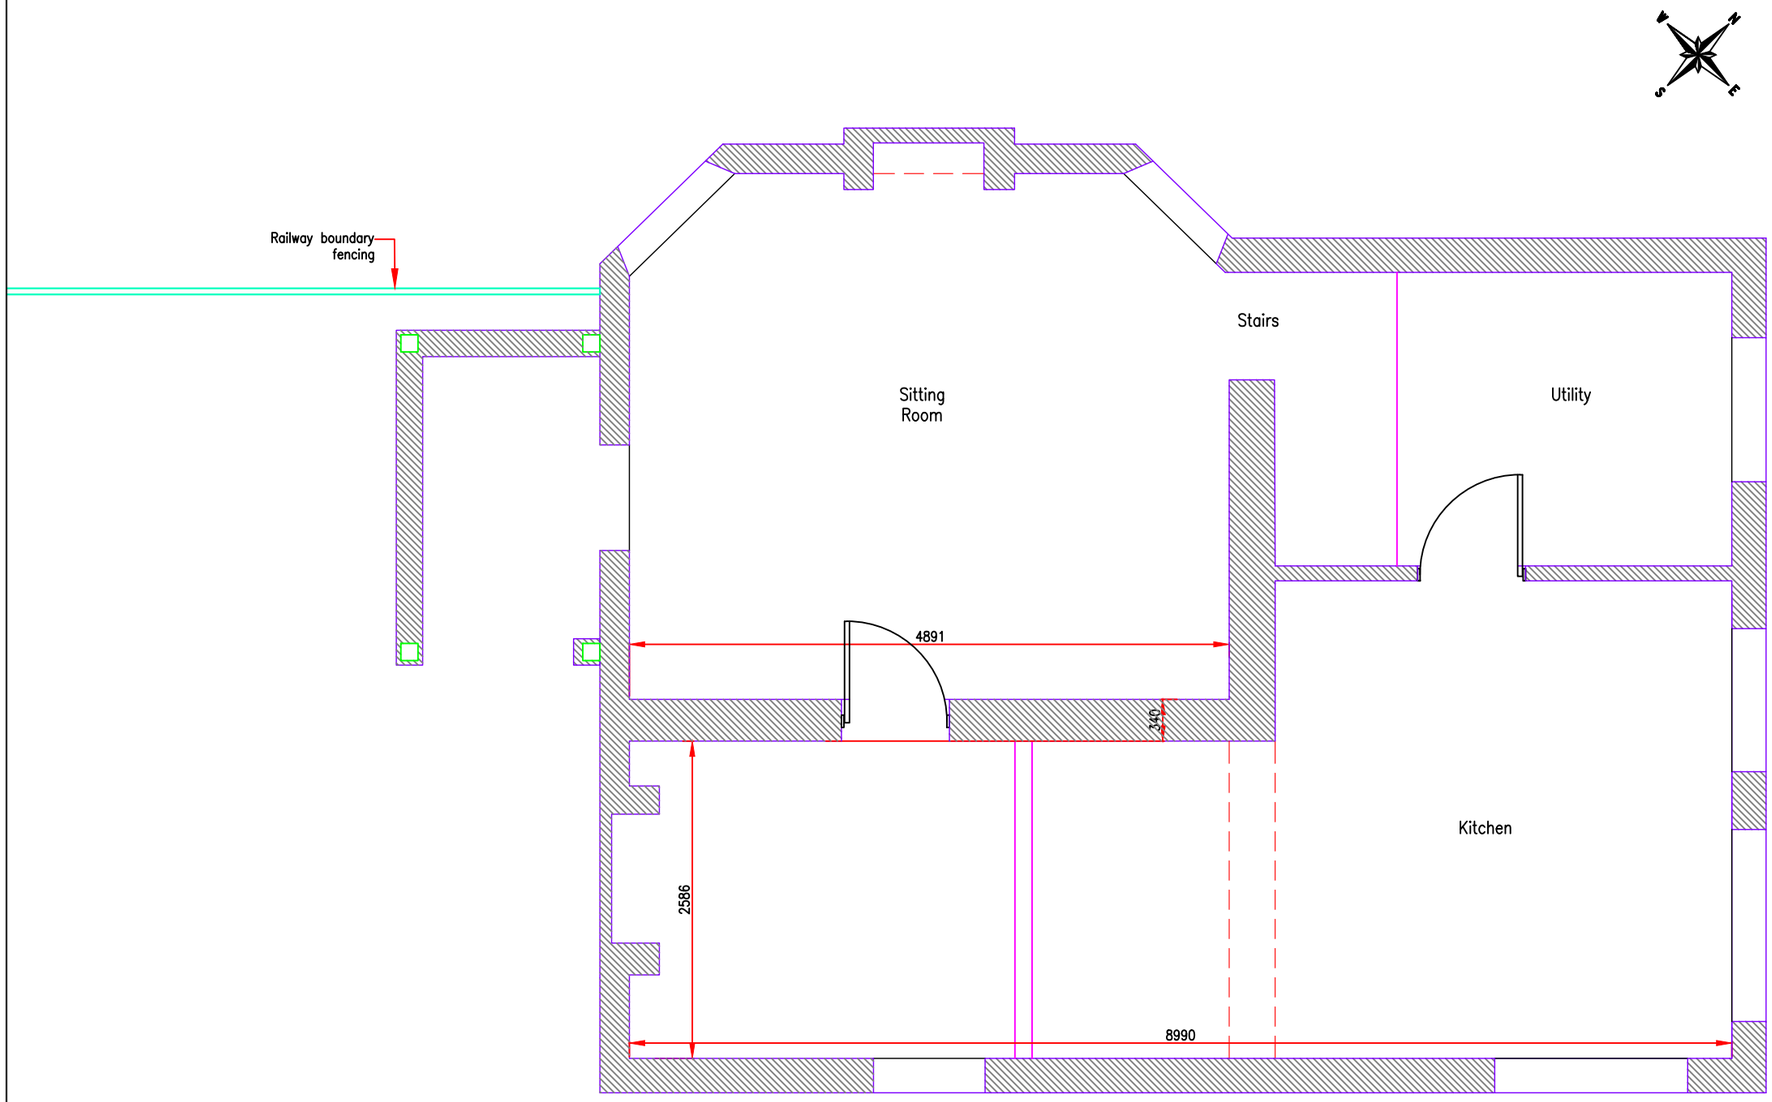

Ground Floor Plan

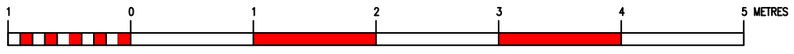

Rev	Date	By	
A	27.07.23	PC	Scale bar added

CDM2015 Statement
Any information given on this drawing must be used in conjunction with the Construction Phase Plan prepared by the Principal Contractor.
Any changes in design, or conditions arising, or information becoming known at a later date, which may impact upon the design, construction or use of the building, must be notified to the Principal Contractor and Principal Designer immediately.

Peter Christian Structural Engineering
Structural Design & Project Management
Chilton House, Charnham Lane,
Hungerford, RG17 0EY
Telephone: 07894 583048 (Mobile)
Web: www.pcsedesign.co.uk Email: peter@pcsedesign.co.uk

CLIENT
Mrs P Moon
Fairfield Crossing Cottage,
Little Bedwyn SN8 3JS

PROJECT
Fairfield Crossing Cottage,
Forebridge, Little Bedwyn
SN8 3JS

DRAWING TITLE
Existing Ground Floor

DRAWING STATUS
Construction

DATE 12-12-2022	SCALE A1 – 1:25 A3 – 1:50	DRAWN PC CHECKED –	
JOB No. 3466A	DRG No. 02	REVISION A	