


Proposed Division


Proposed 4 bedroom House

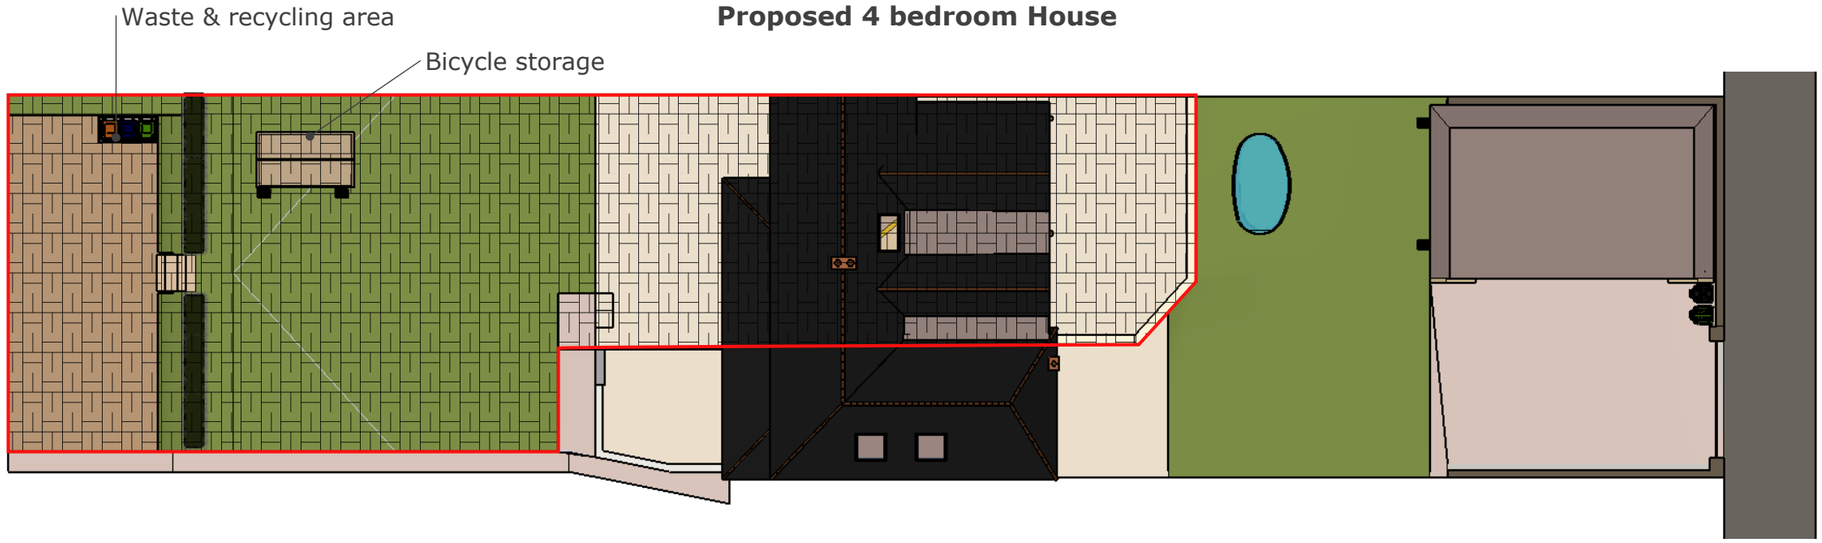

Proposed 1 bedroom House

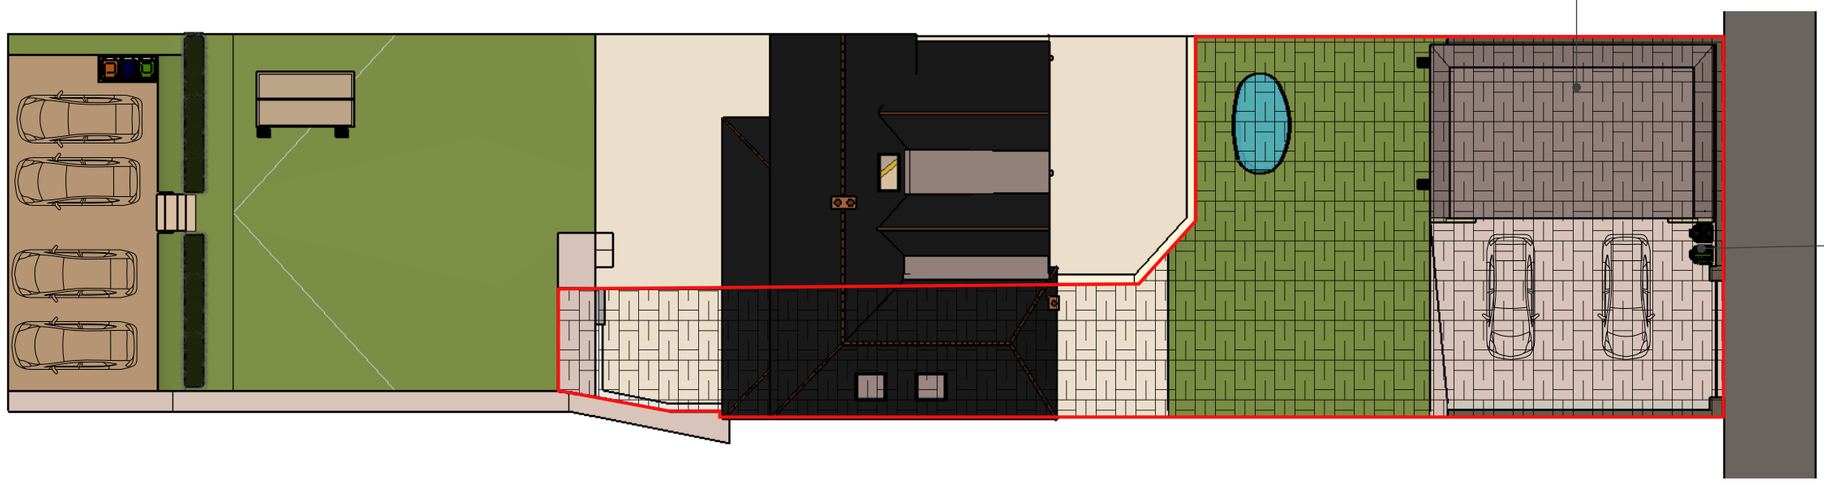

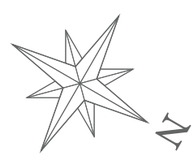

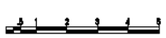

GAP Consulting