
EXISTING ELEVATIONS . SCALE 1:100 . JULY 2023 . DRAWING No 02

0 1 2 3 4 5m

Original paper size A3

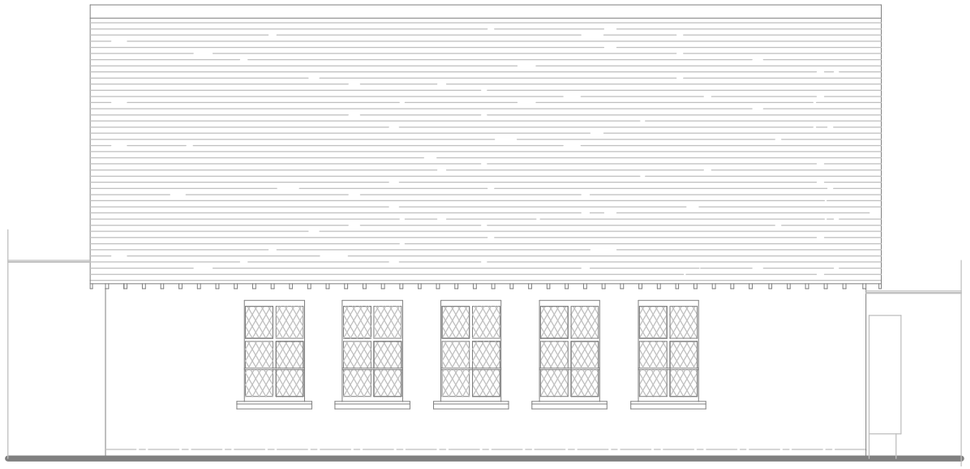

South Elevation



East Elevation



North Elevation



West Elevation

S J Egford BSc (Hons) BArch - A R C H I T E C T U R A L S E R V I C E S - Meadowside Barn - Slab Lane - Woodfalls - Salisbury - SP5 2NE - 01725 514718 - 07739090070

MR & MRS COLLEY - REDLYNCH HOUSE - BOWERS HILL - REDLYNCH - SP5 2HD