
A4 paper size

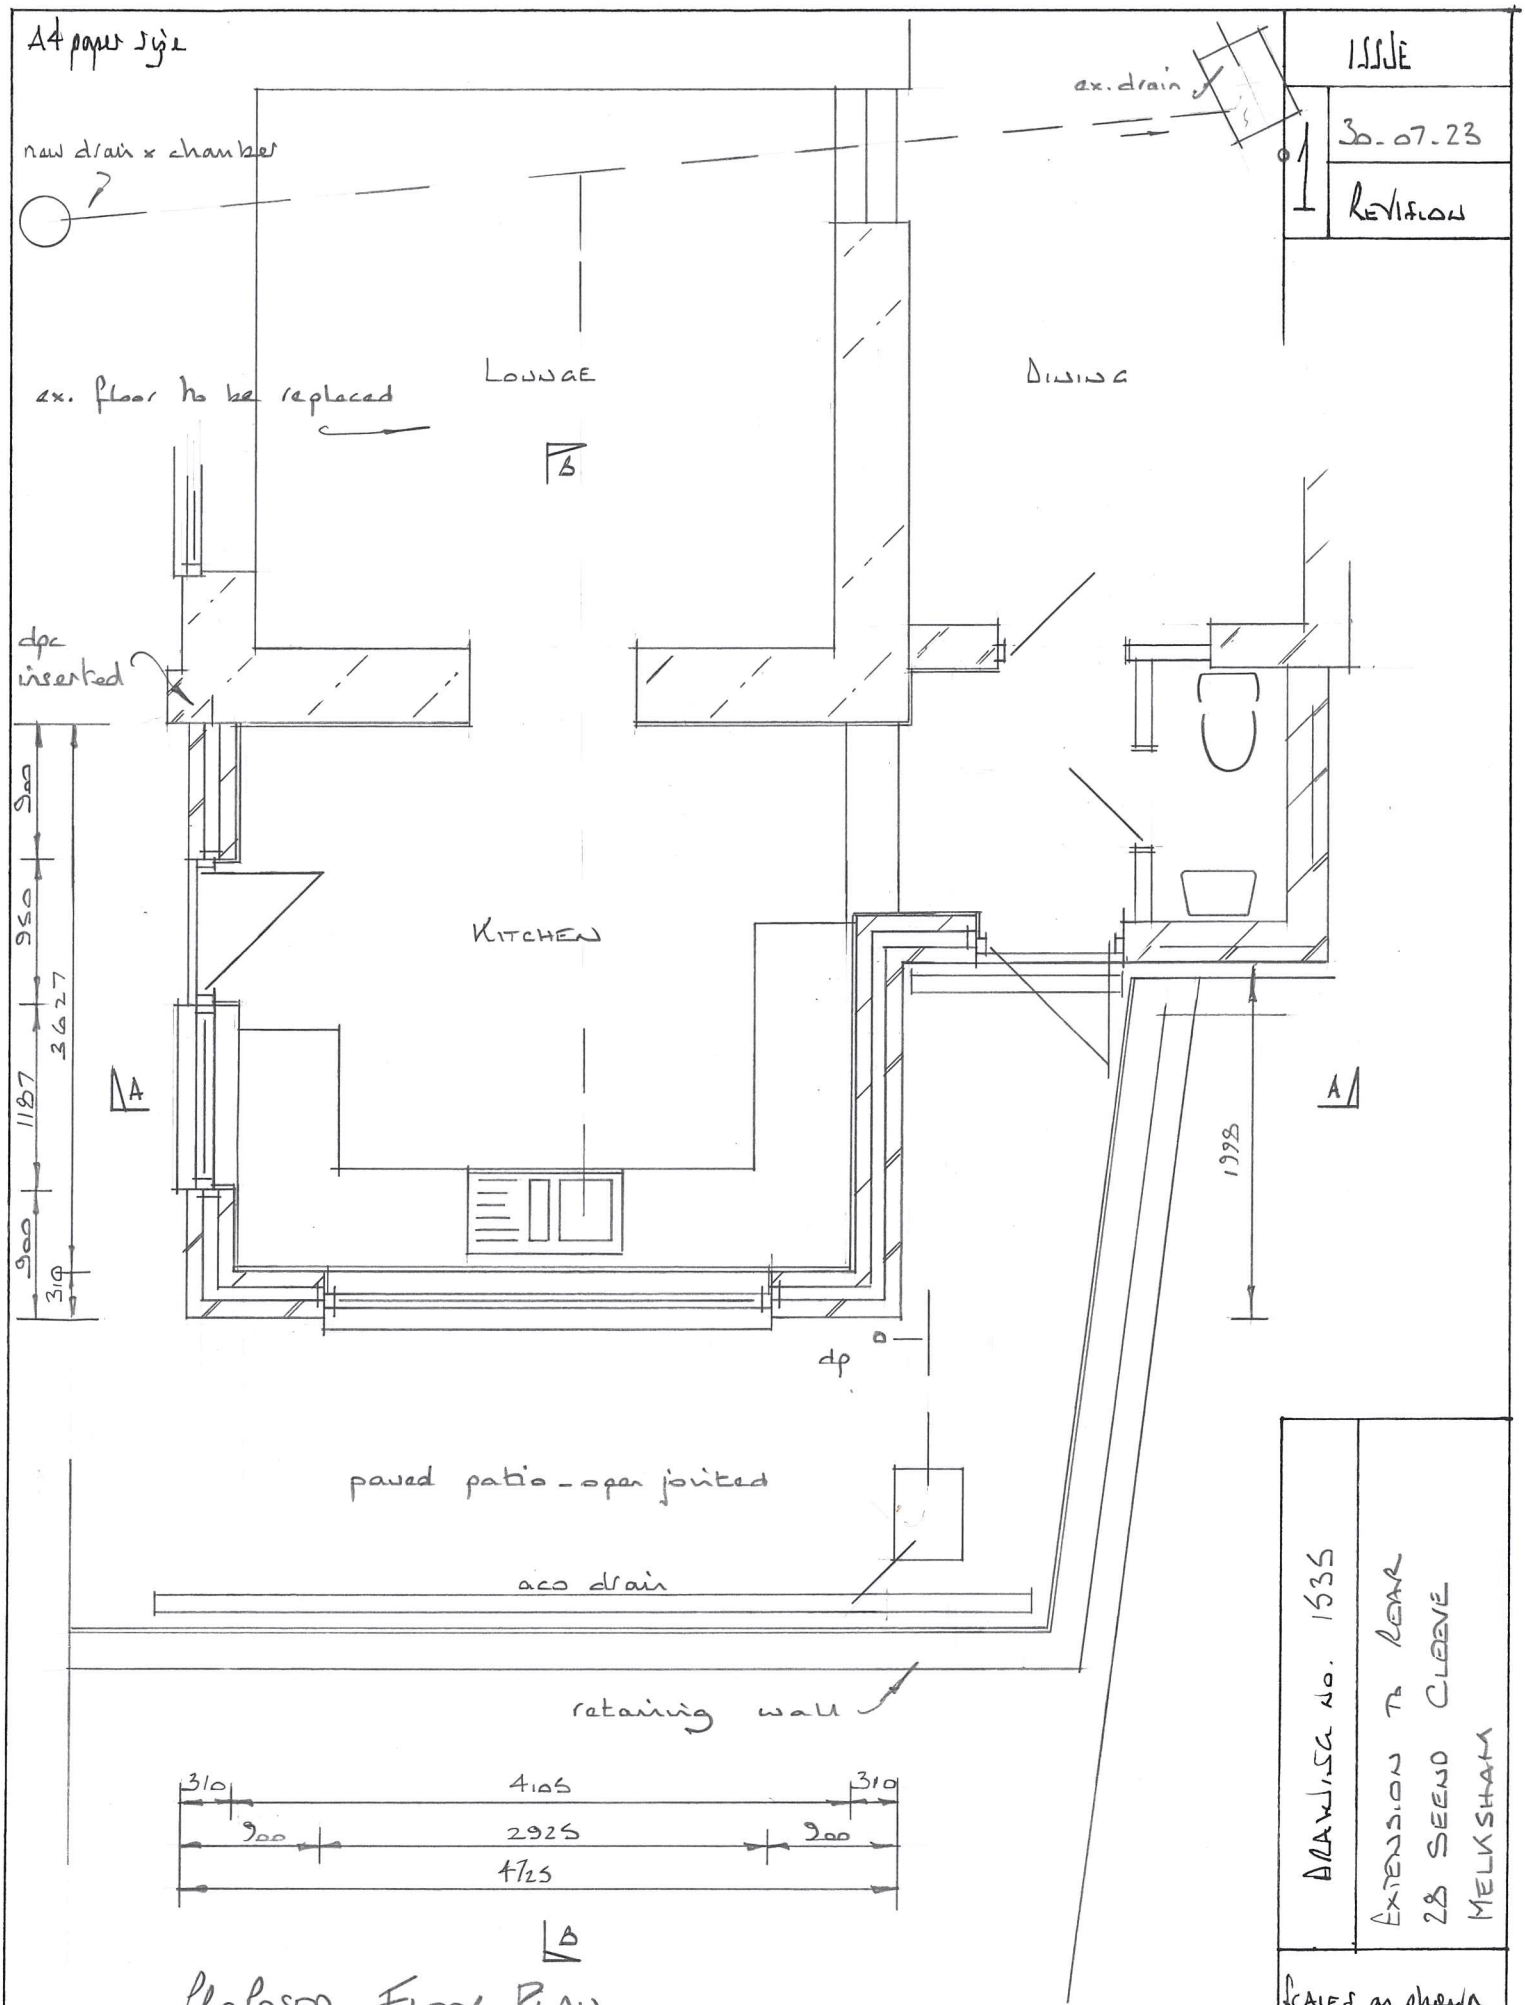

ISSUE

30.07.23

REVISION

DRAWING no. 1535

EXTENSION TO REAR
28 SEEND CLOSE
MELKSHAM

SCALES as shown

PROPOSED FLOOR PLAN

1 .5 0 1 2 3 4 5

Scale 1:50

SHEET	CONT
2	3

ALL INFORMATION AND DIMENSIONS TO BE CHECKED AND VERIFIED PRIOR TO CONSTRUCTION OR ORDERING MATERIALS