A4 paper size

1:50 0 1 2 3 4 5

Scale 1:100

ISSUE	
1	30-07-23
	REVISION




PROPOSED SIDE ELEVATION

WALLS – red facing brick
Ibstock Cattybrook Bristol Red or equal.

ROOF – 3 layer bituminous felt system
green surfaced.

WINDOWS – white pvcu.

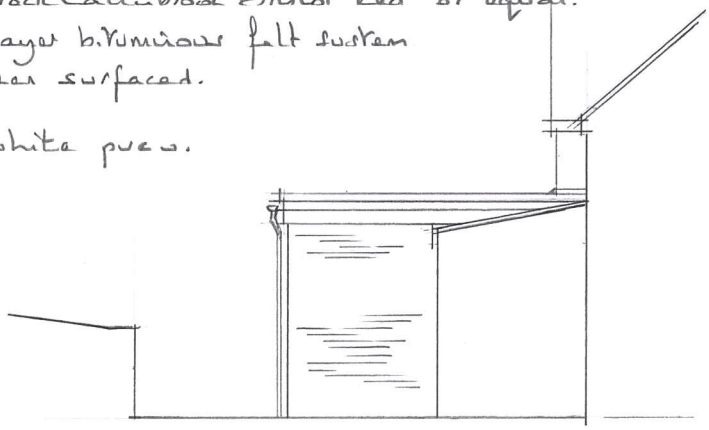

PROPOSED SIDE ELEVATION



PROPOSED REAR ELEVATION

DRAWING No. 1535

EXTENSION TO REAR
28 SEEDED CLOSE
MELKSHAM

SCALES as shown

SHEET	Cont
4	5

ALL INFORMATION AND DIMENSIONS TO BE CHECKED AND VERIFIED PRIOR TO CONSTRUCTION OR ORDERING OF MATERIALS