

A4 paper size

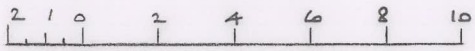

Scale 1:200

ISSUE	
1	30-07-23
	REVISION



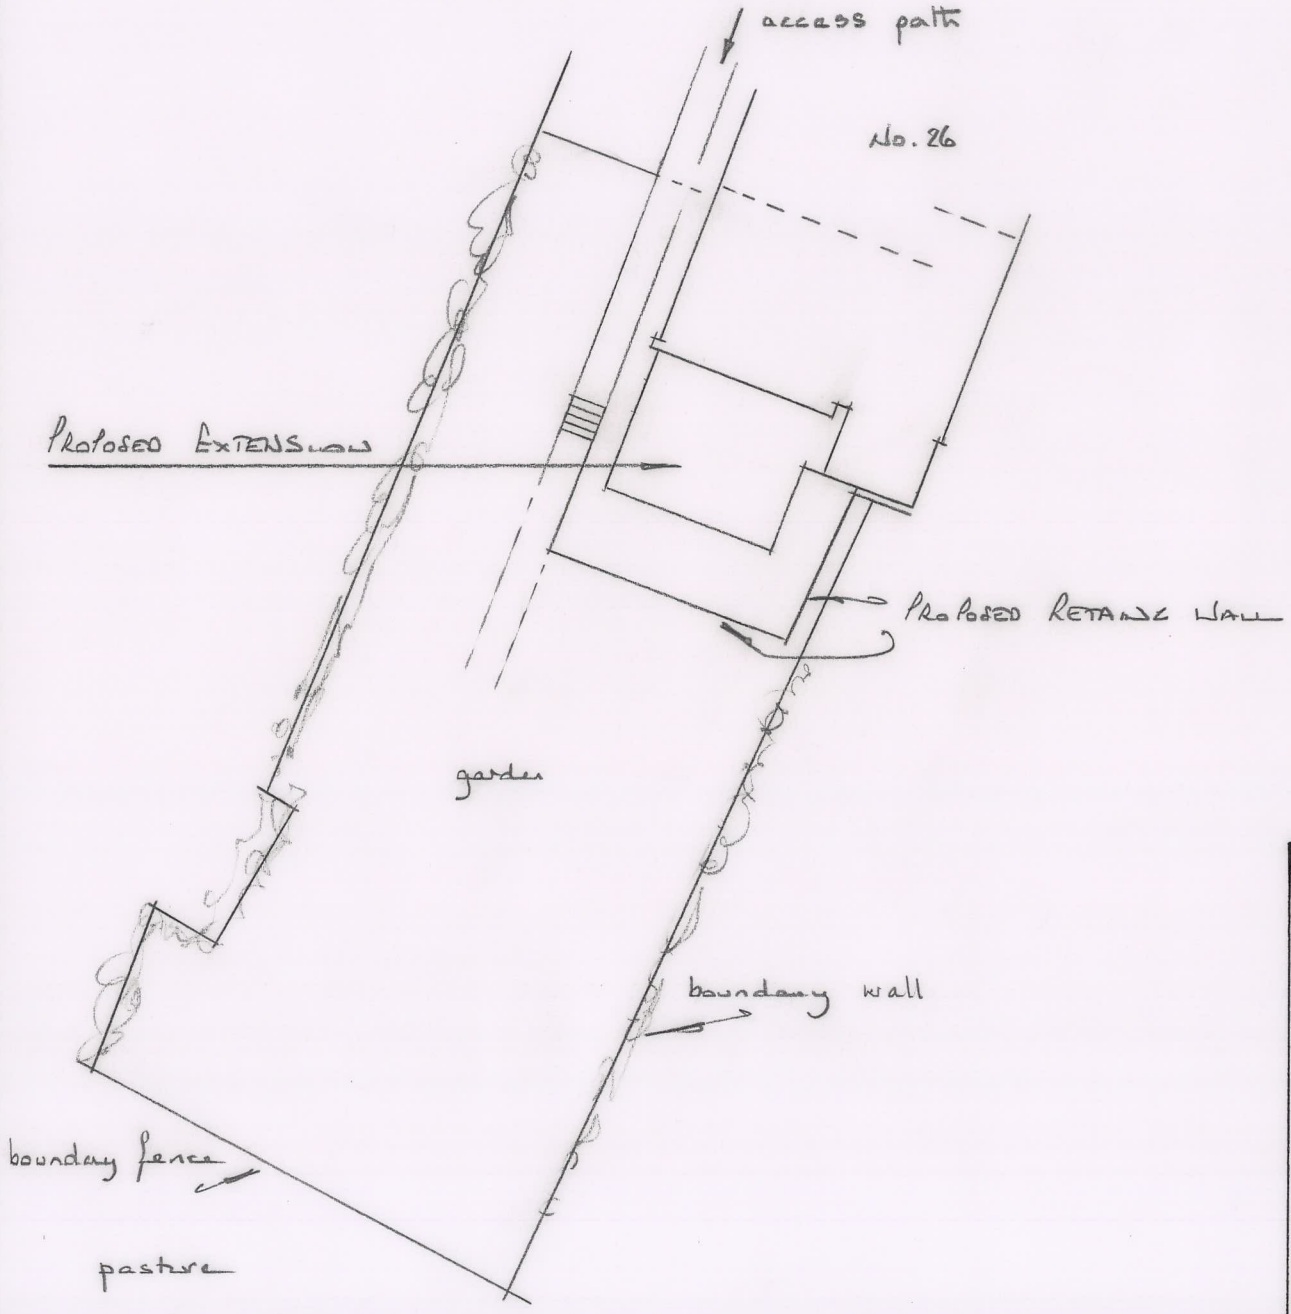

SITE PLAN

DRAWING No. 1535

EXTENSION TO REAR
23 SEELD CLEEVE
MELKSHAM

SCALE as shown

SHEET	CONT
6	

ALL INFORMATION AND DIMENSIONS TO BE CHECKED AND VERIFIED PRIOR TO CONSTRUCTION OR ORDERING MATERIALS